

Saint Paul's United Church of Christ

Analysis * Review * Design *Estimate

Sunday February 18, 2018

Tom Meiklejohn

Tom W. Meiklejohn, III AIA Architect
79 East Division Street
Fond du Lac, WI 54935
920.923.3163

Don Diedrich

Capelle Bros & Diedrich, Inc
253 N. Hickory Street
Fond du Lac, WI 54935
920.921.7830

Building Committee Members

Pastor Dan Schultz
Ann Martin
Blair Mills

Mary Sattler
Gayle Martin
Terry Beckman

Dwight Sattler
Margaret Nikkah
Nancy Beckman

Saint Paul's United Church of Christ


Analysis * Review * Design * Estimate

Sunday February 18, 2018

Items and Area's of Review


- * Handicap Access
- * Toilet Rooms
- * Increase Narthex Size
- * More Church Seating
- * Increase Fellowship Area

** Holyland Food Pantry

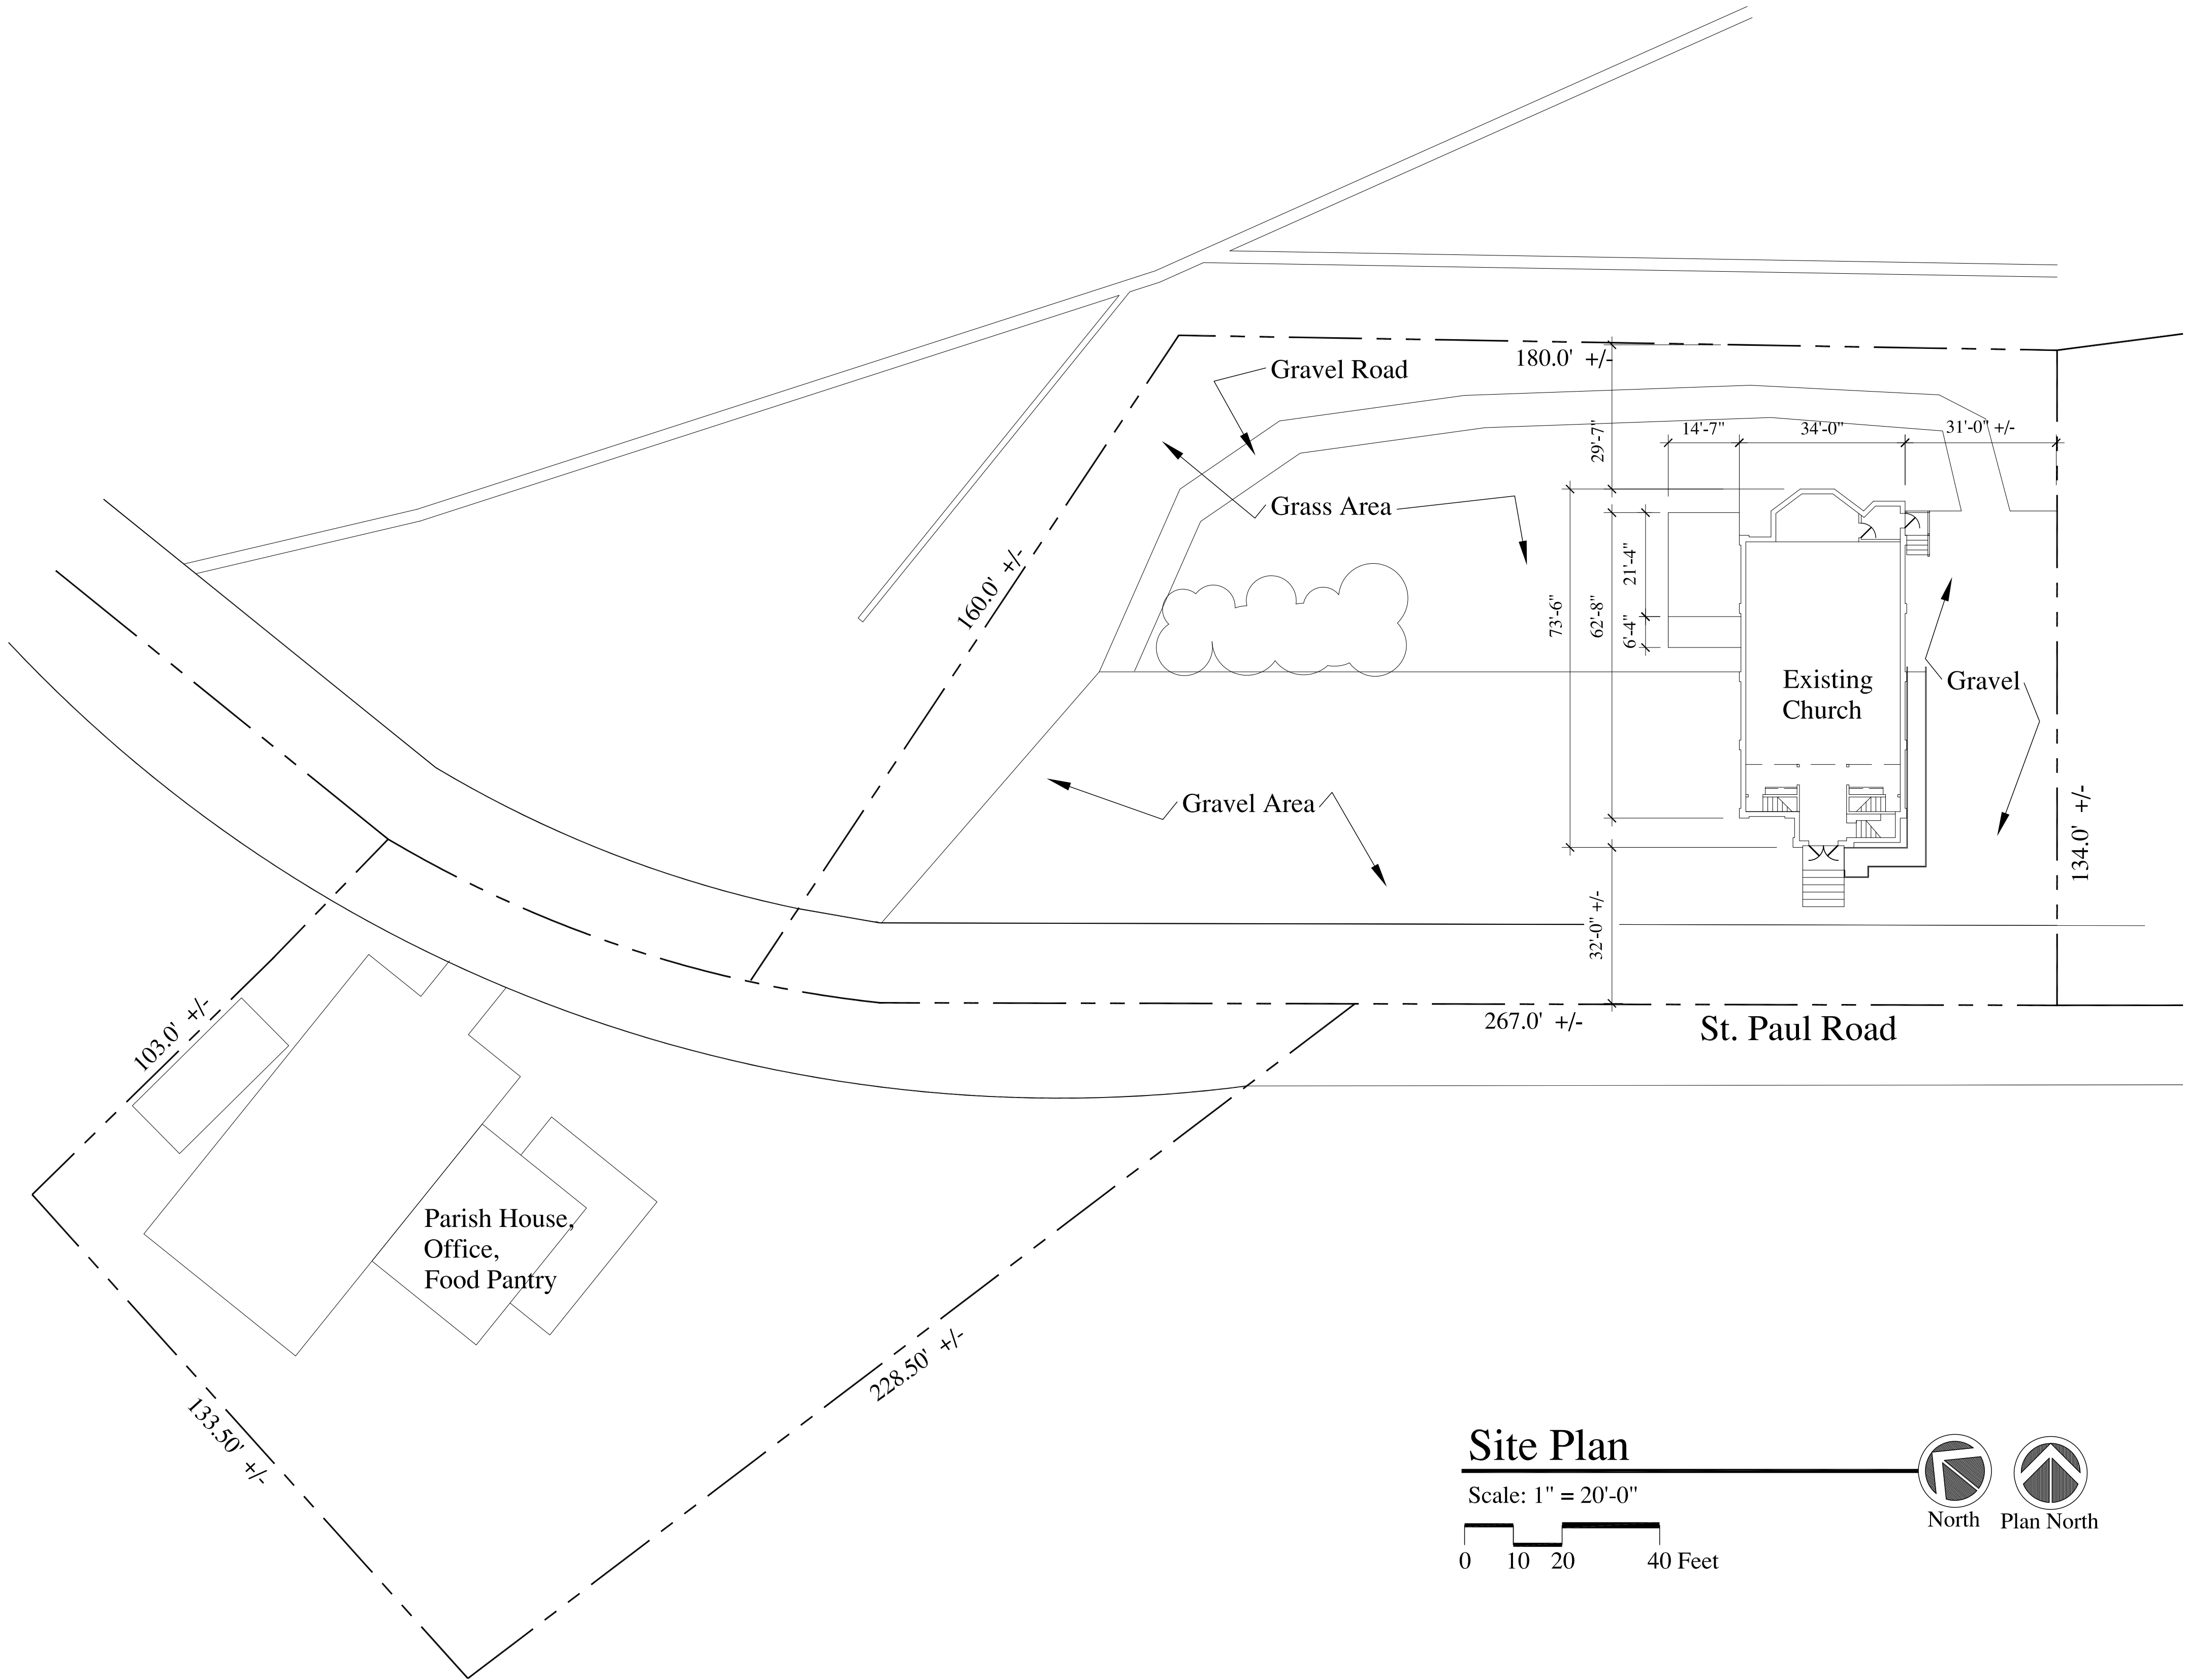

Site Plan

Scale: 1" = 20'-0"

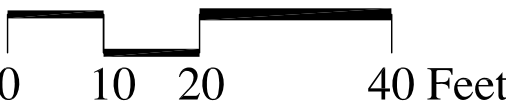

North




Plan North

PRELIMINARY

Building Addition For :

St. Paul's UCC Church

N10362 St. Paul Road
Matlone, WI 53049

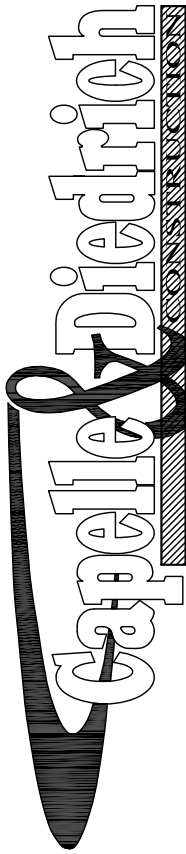

253 North Hickory Street
Fond du Lac, Wisconsin
(920) 921-7830

TOM W. MEIKLEJOHN, III AIA

A R C H I T E C T

79 East Division Street
Fond du Lac, Wisconsin


p (920) 923-3163

02.02.2018

Preliminary


2018.03

Site

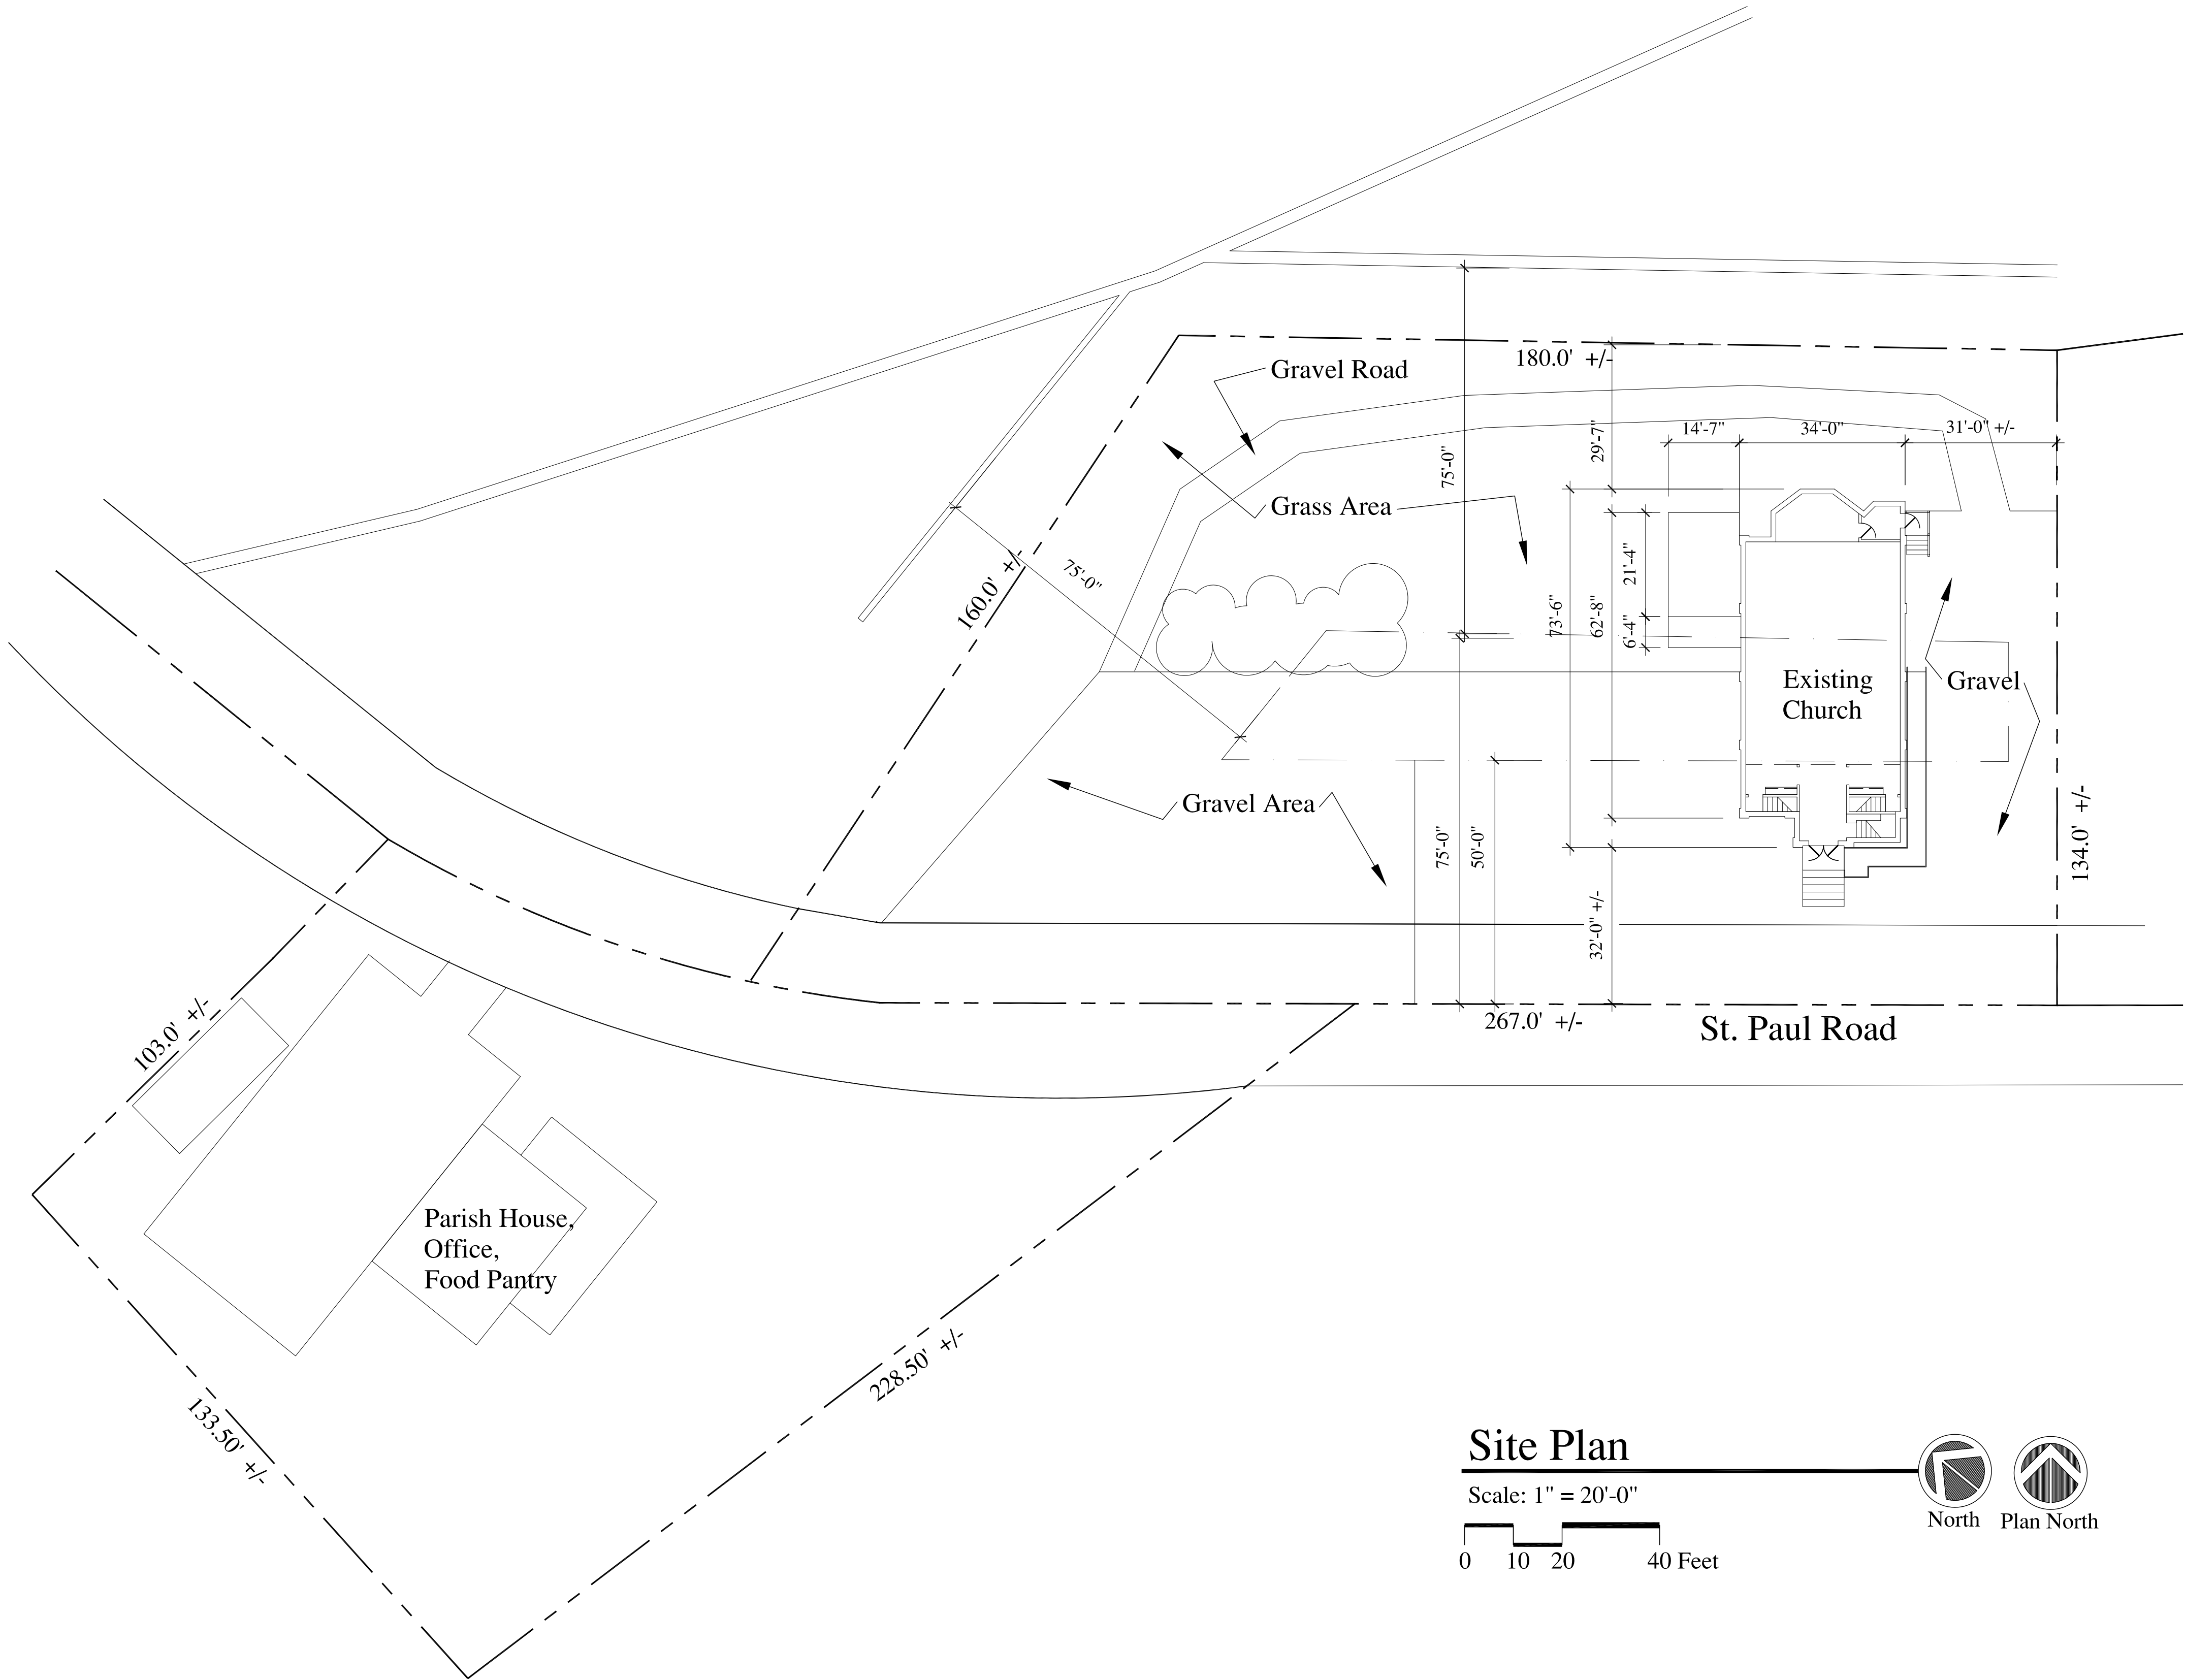

Site Plan

Scale: 1" = 20'-0"

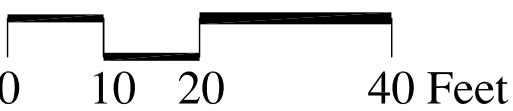

North




Plan North

PRELIMINARY

Building Addition For :

St. Paul's UCC Church

N10362 St. Paul Road
Matlone, WI 53049

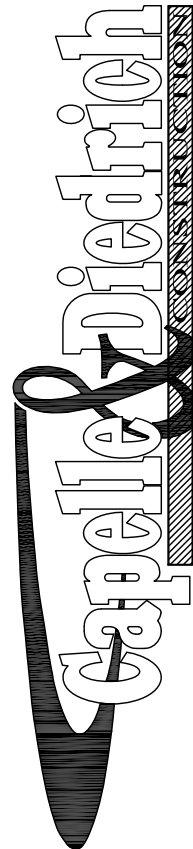

253 North Hickory Street
Fond du Lac, Wisconsin
(920) 921-7830

TOM W. MEIKLEJOHN, III AIA

A R C H I T E C T

79 East Division Street
Fond du Lac, Wisconsin
p (920) 923-3163

02.02.2018

Preliminary

2018.03

Site



Concept
West Elevation
Scale: 1/8" = 1'-0"



Concept
South Elevation
Scale: 1/8" = 1'-0"
0 4 8 16 Feet




Concept
North Elevation
Scale: 1/8" = 1'-0"

PRELIMINARY

Building Addition For :

St. Paul's UCC Church

N10362 St. Paul Road
Matlone, WI 53049

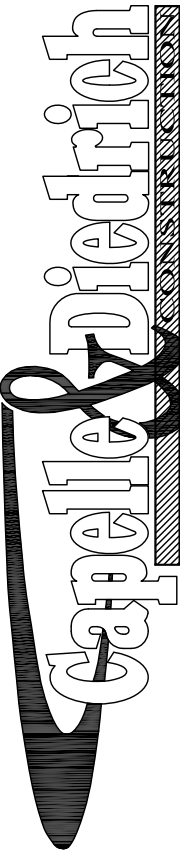

253 North Hickory Street
Fond du Lac, Wisconsin
(920) 921-7830

TOM W. MEIKLEJOHN, III AIA

A R C H I T E C T


p (920) 923-3163

79 East Division Street
Fond du Lac, Wisconsin


02.18.208

2018.03

Elevations

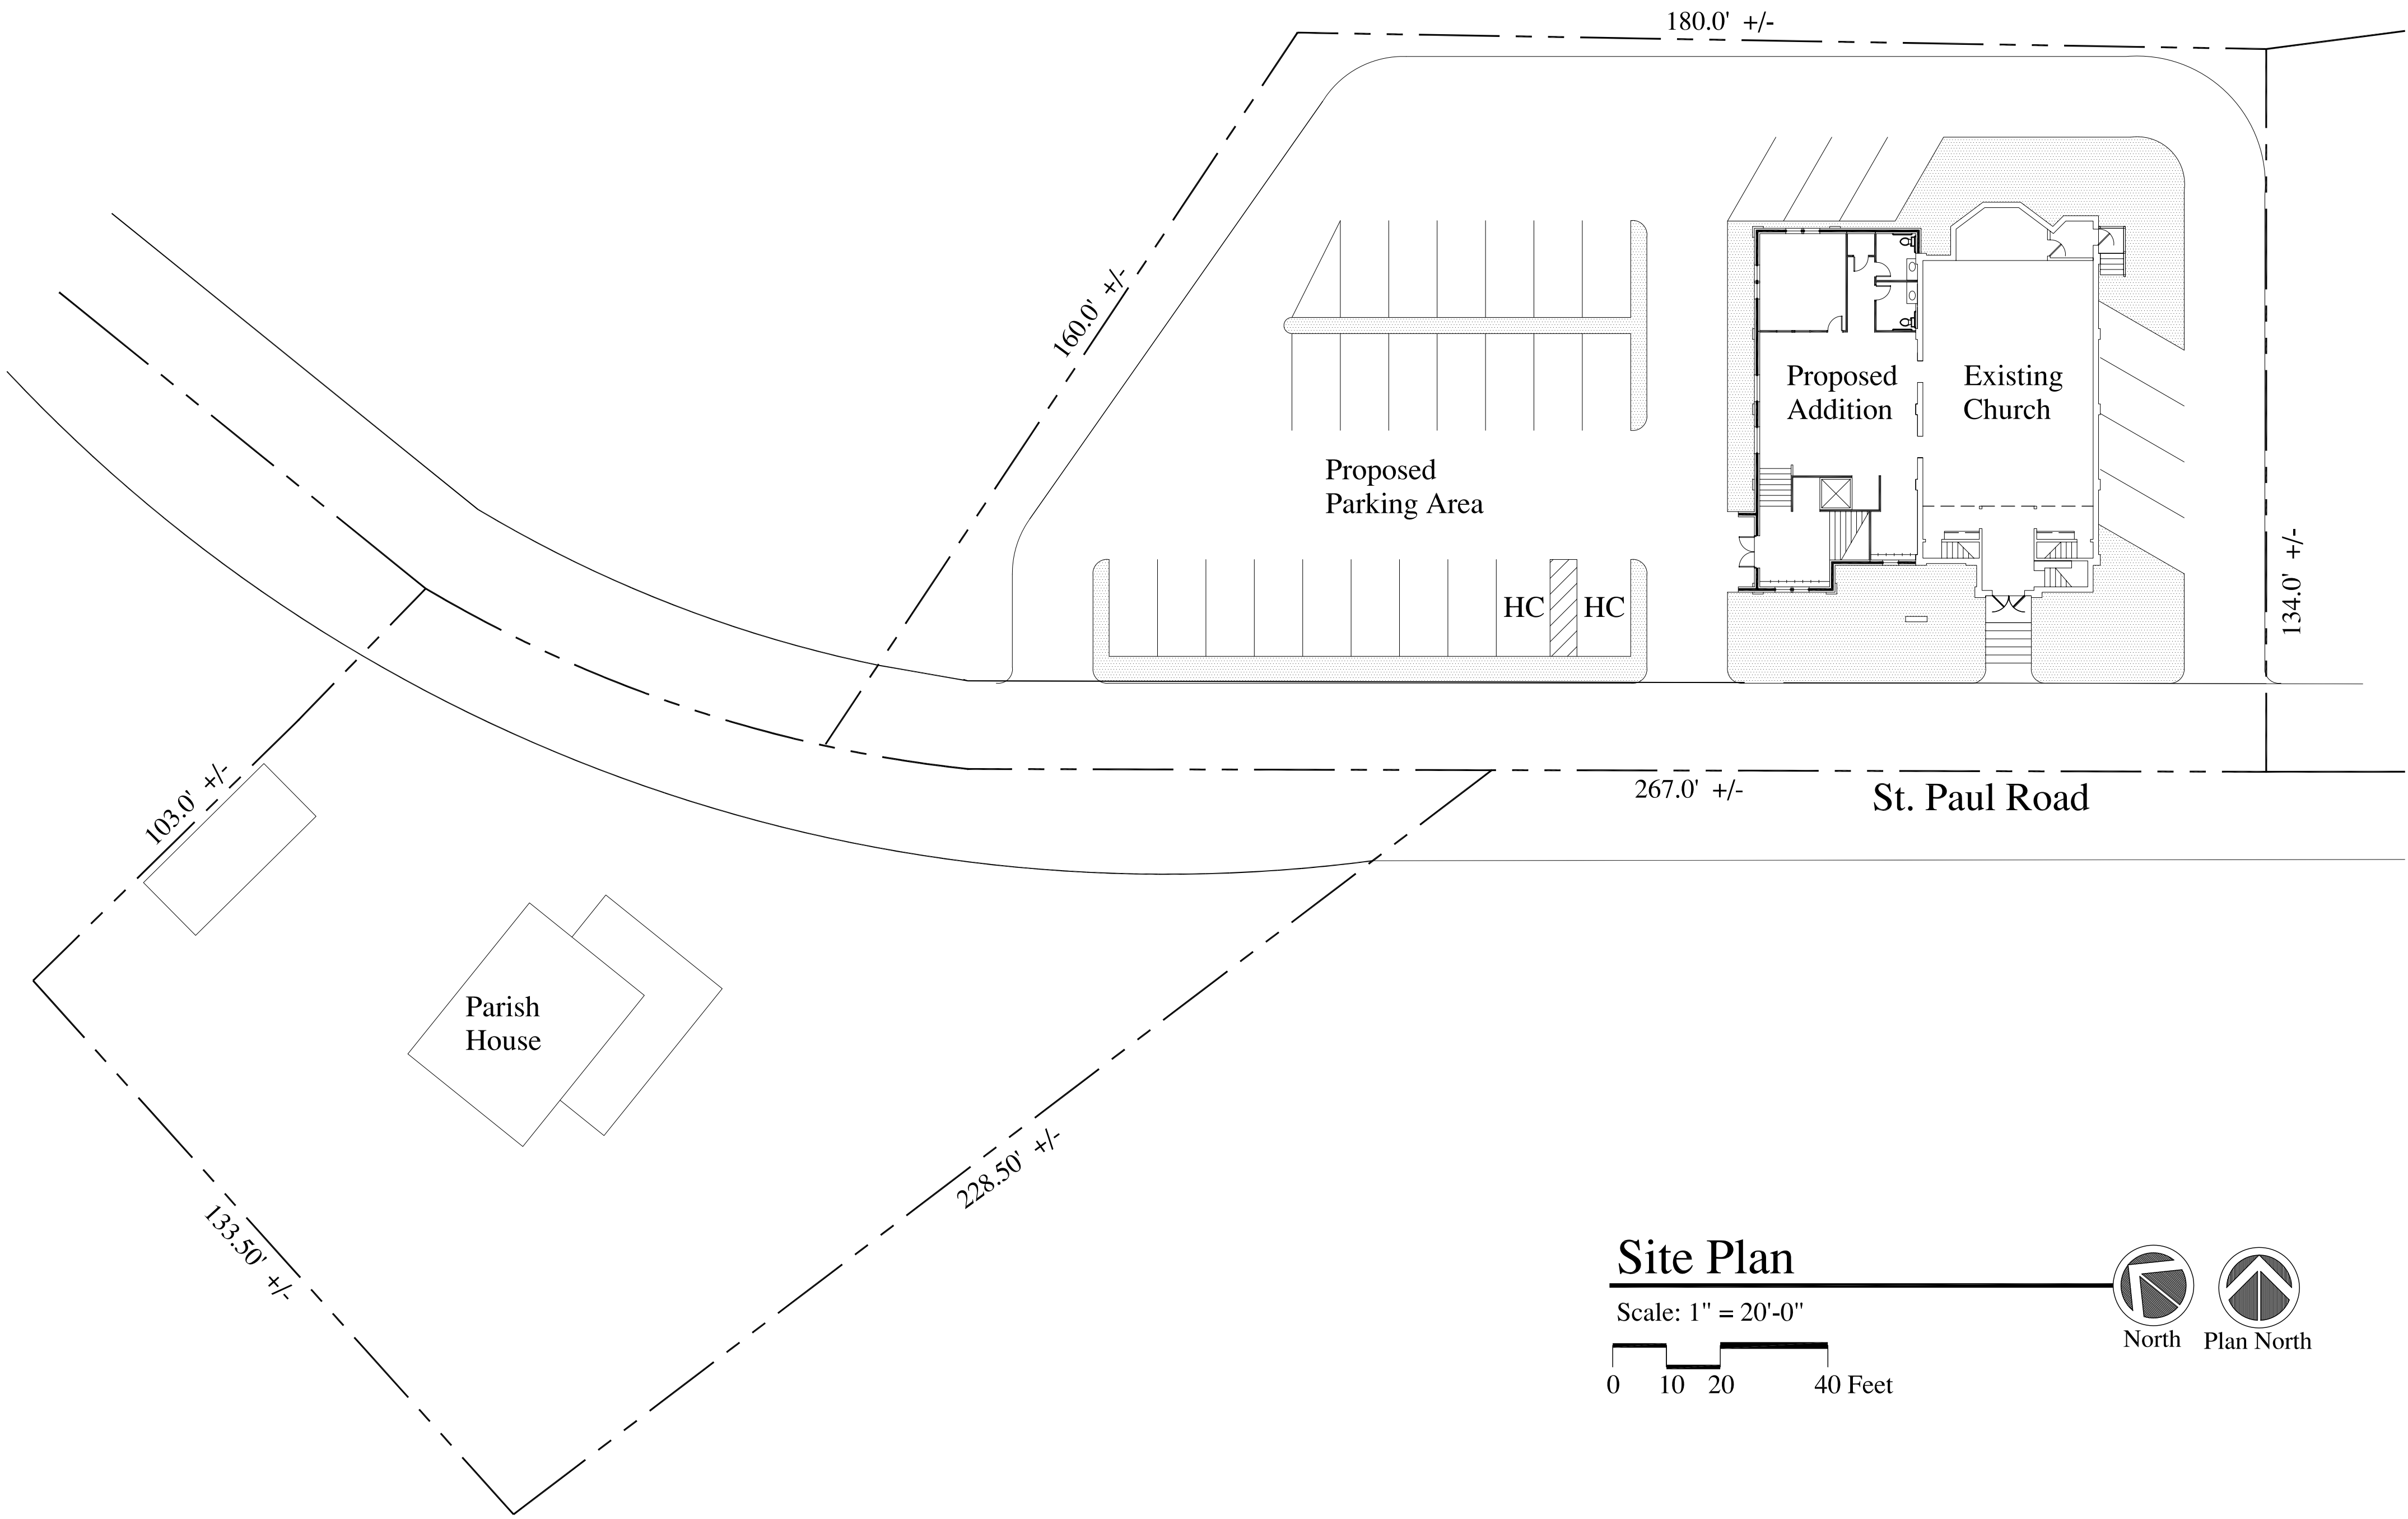


Site Plan
Scale: 1" = 20'-0"
0 10 20 40 Feet
North Plan North

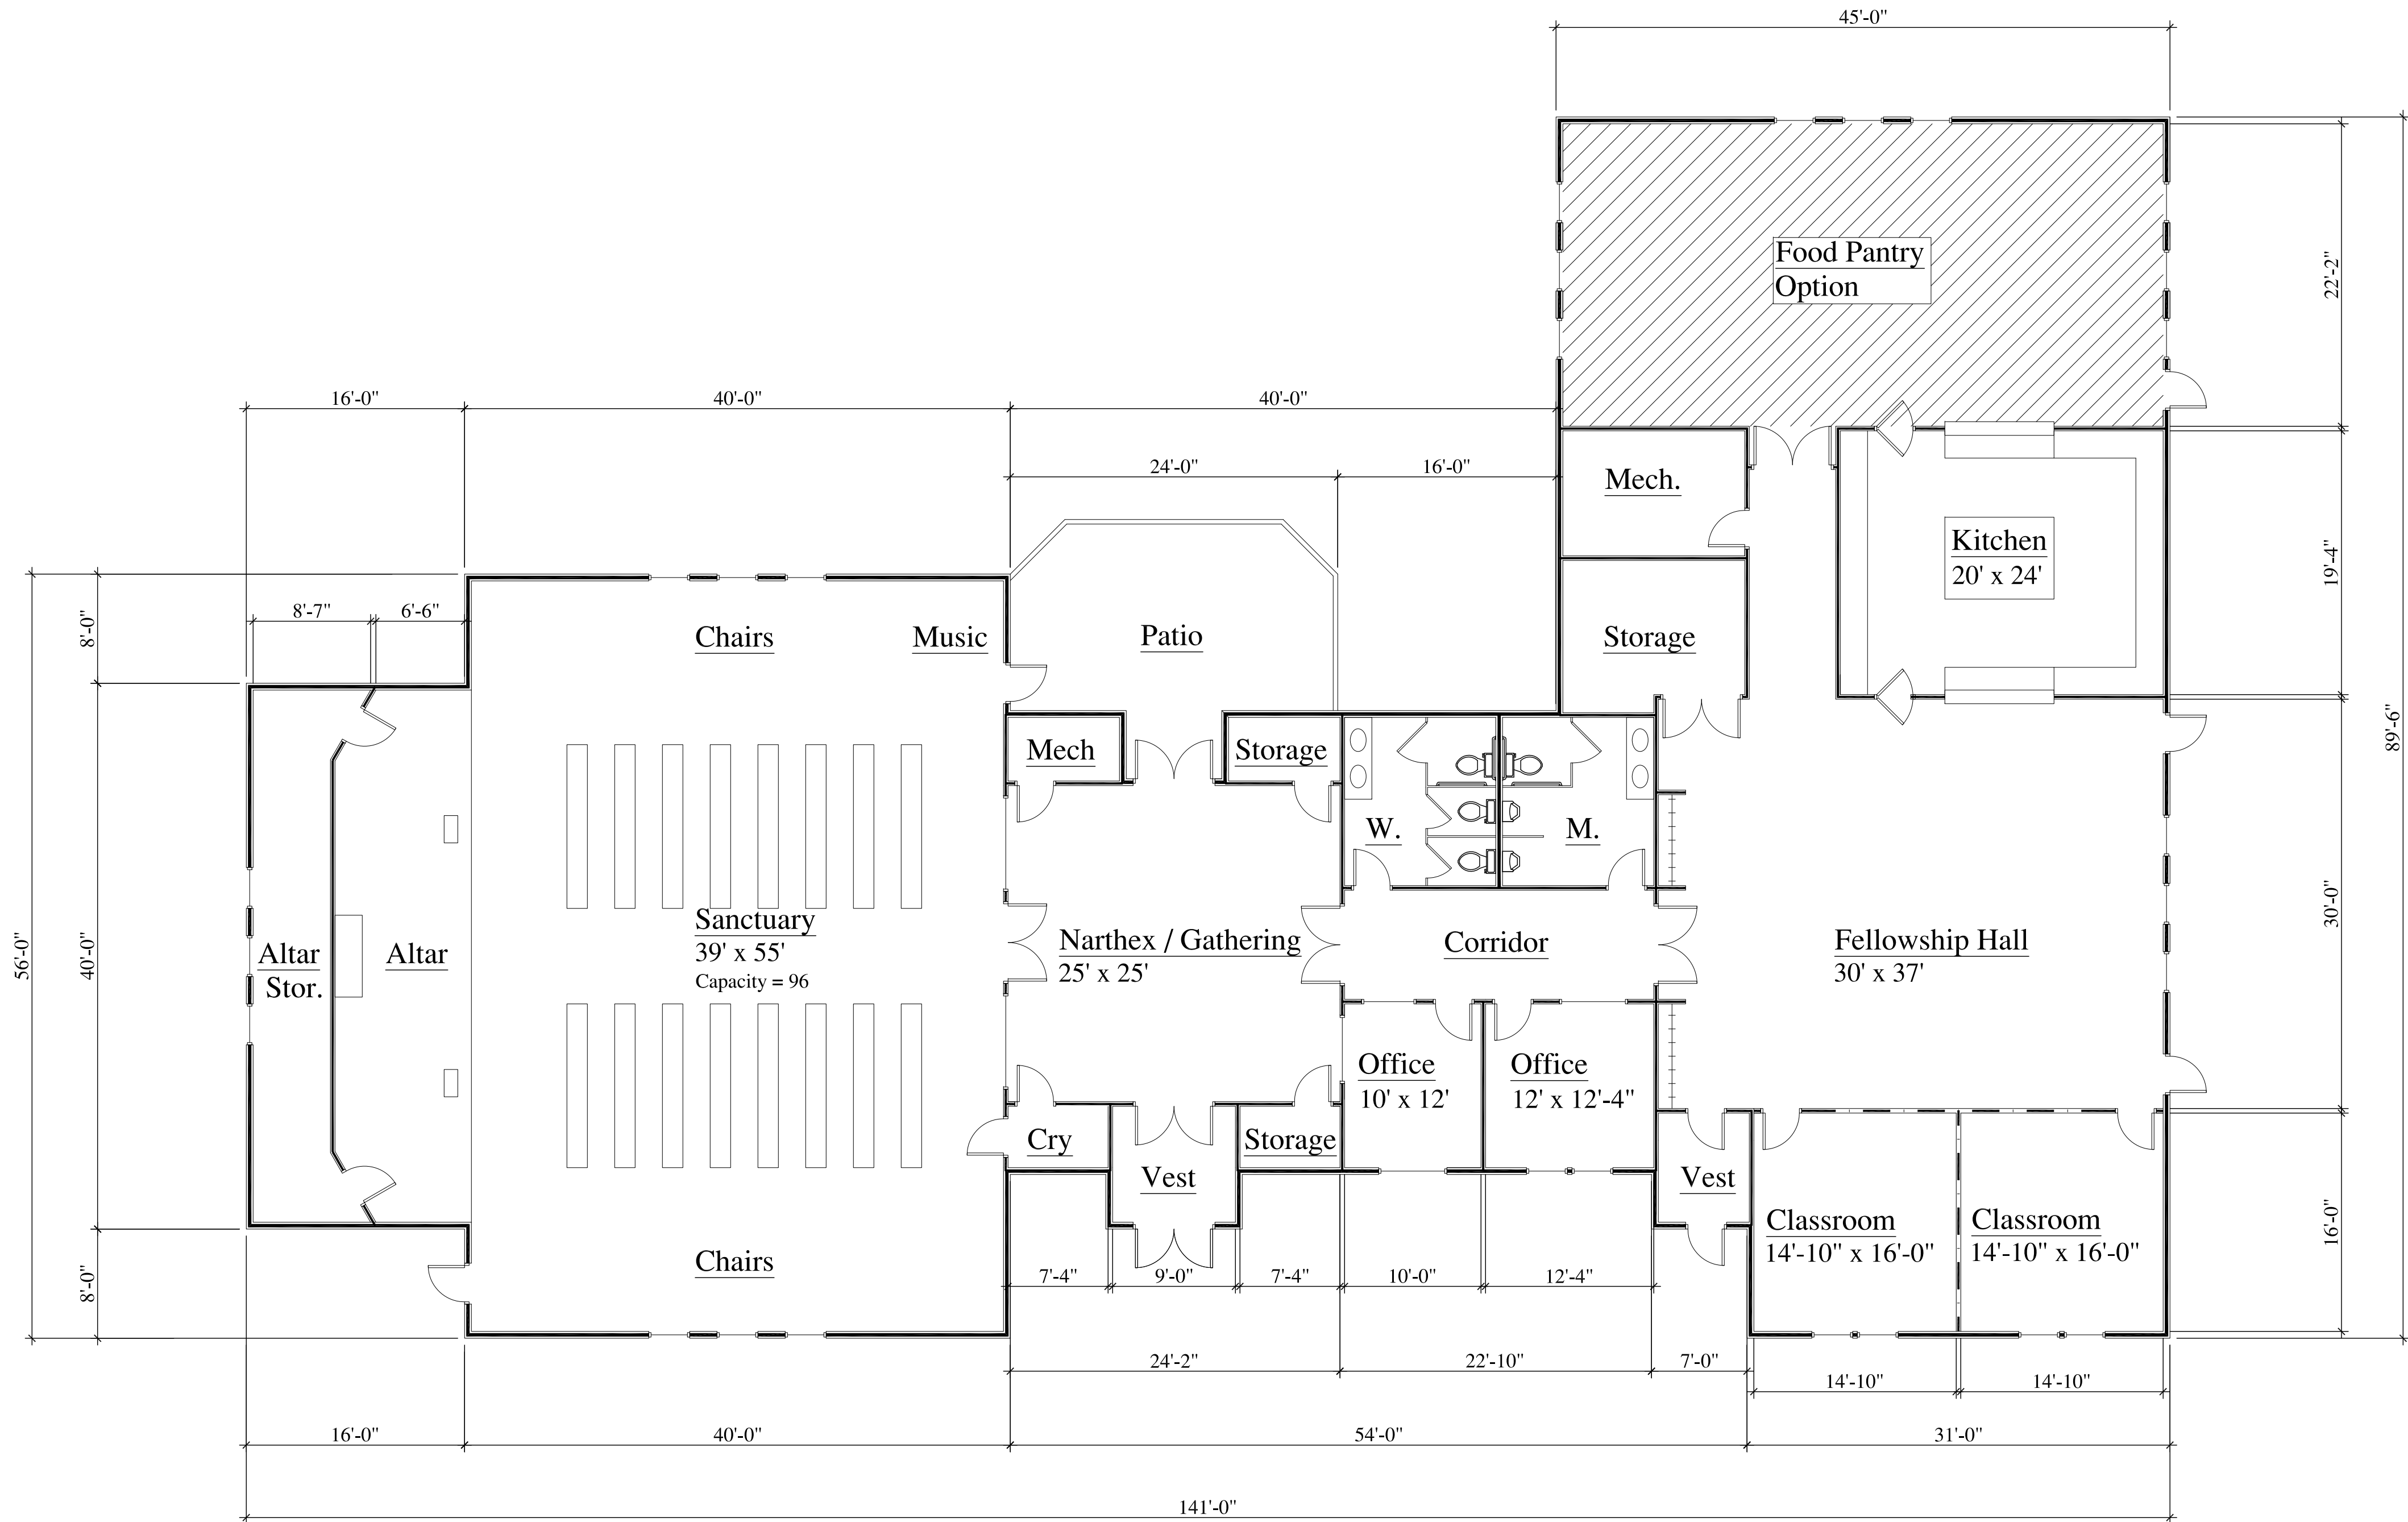

Concept - New Building

Floor Plan

Scale: 1/8" = 1'-0"

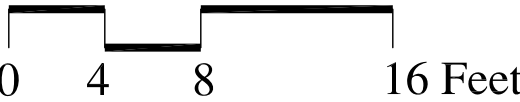


PRELIMINARY

Concept Floor Plan

St. Paul's UCC Church

HWY 151

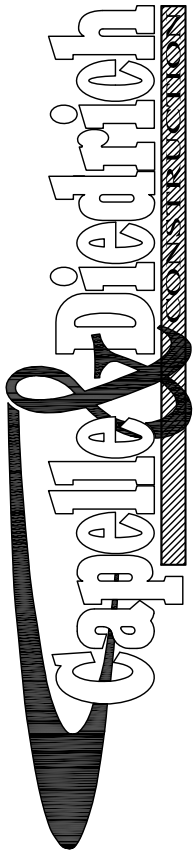

253 North Hickory Street
Fond du Lac, Wisconsin
(920) 921-7830

TOM W. MEIKLEJOHN, III AIA

A R C H I T E C T

79 East Division Street

Fond du Lac, Wisconsin


p (920) 923-3163

02.18.2018


Preliminary

2018.03


Floor Plan -
New Building
Concept

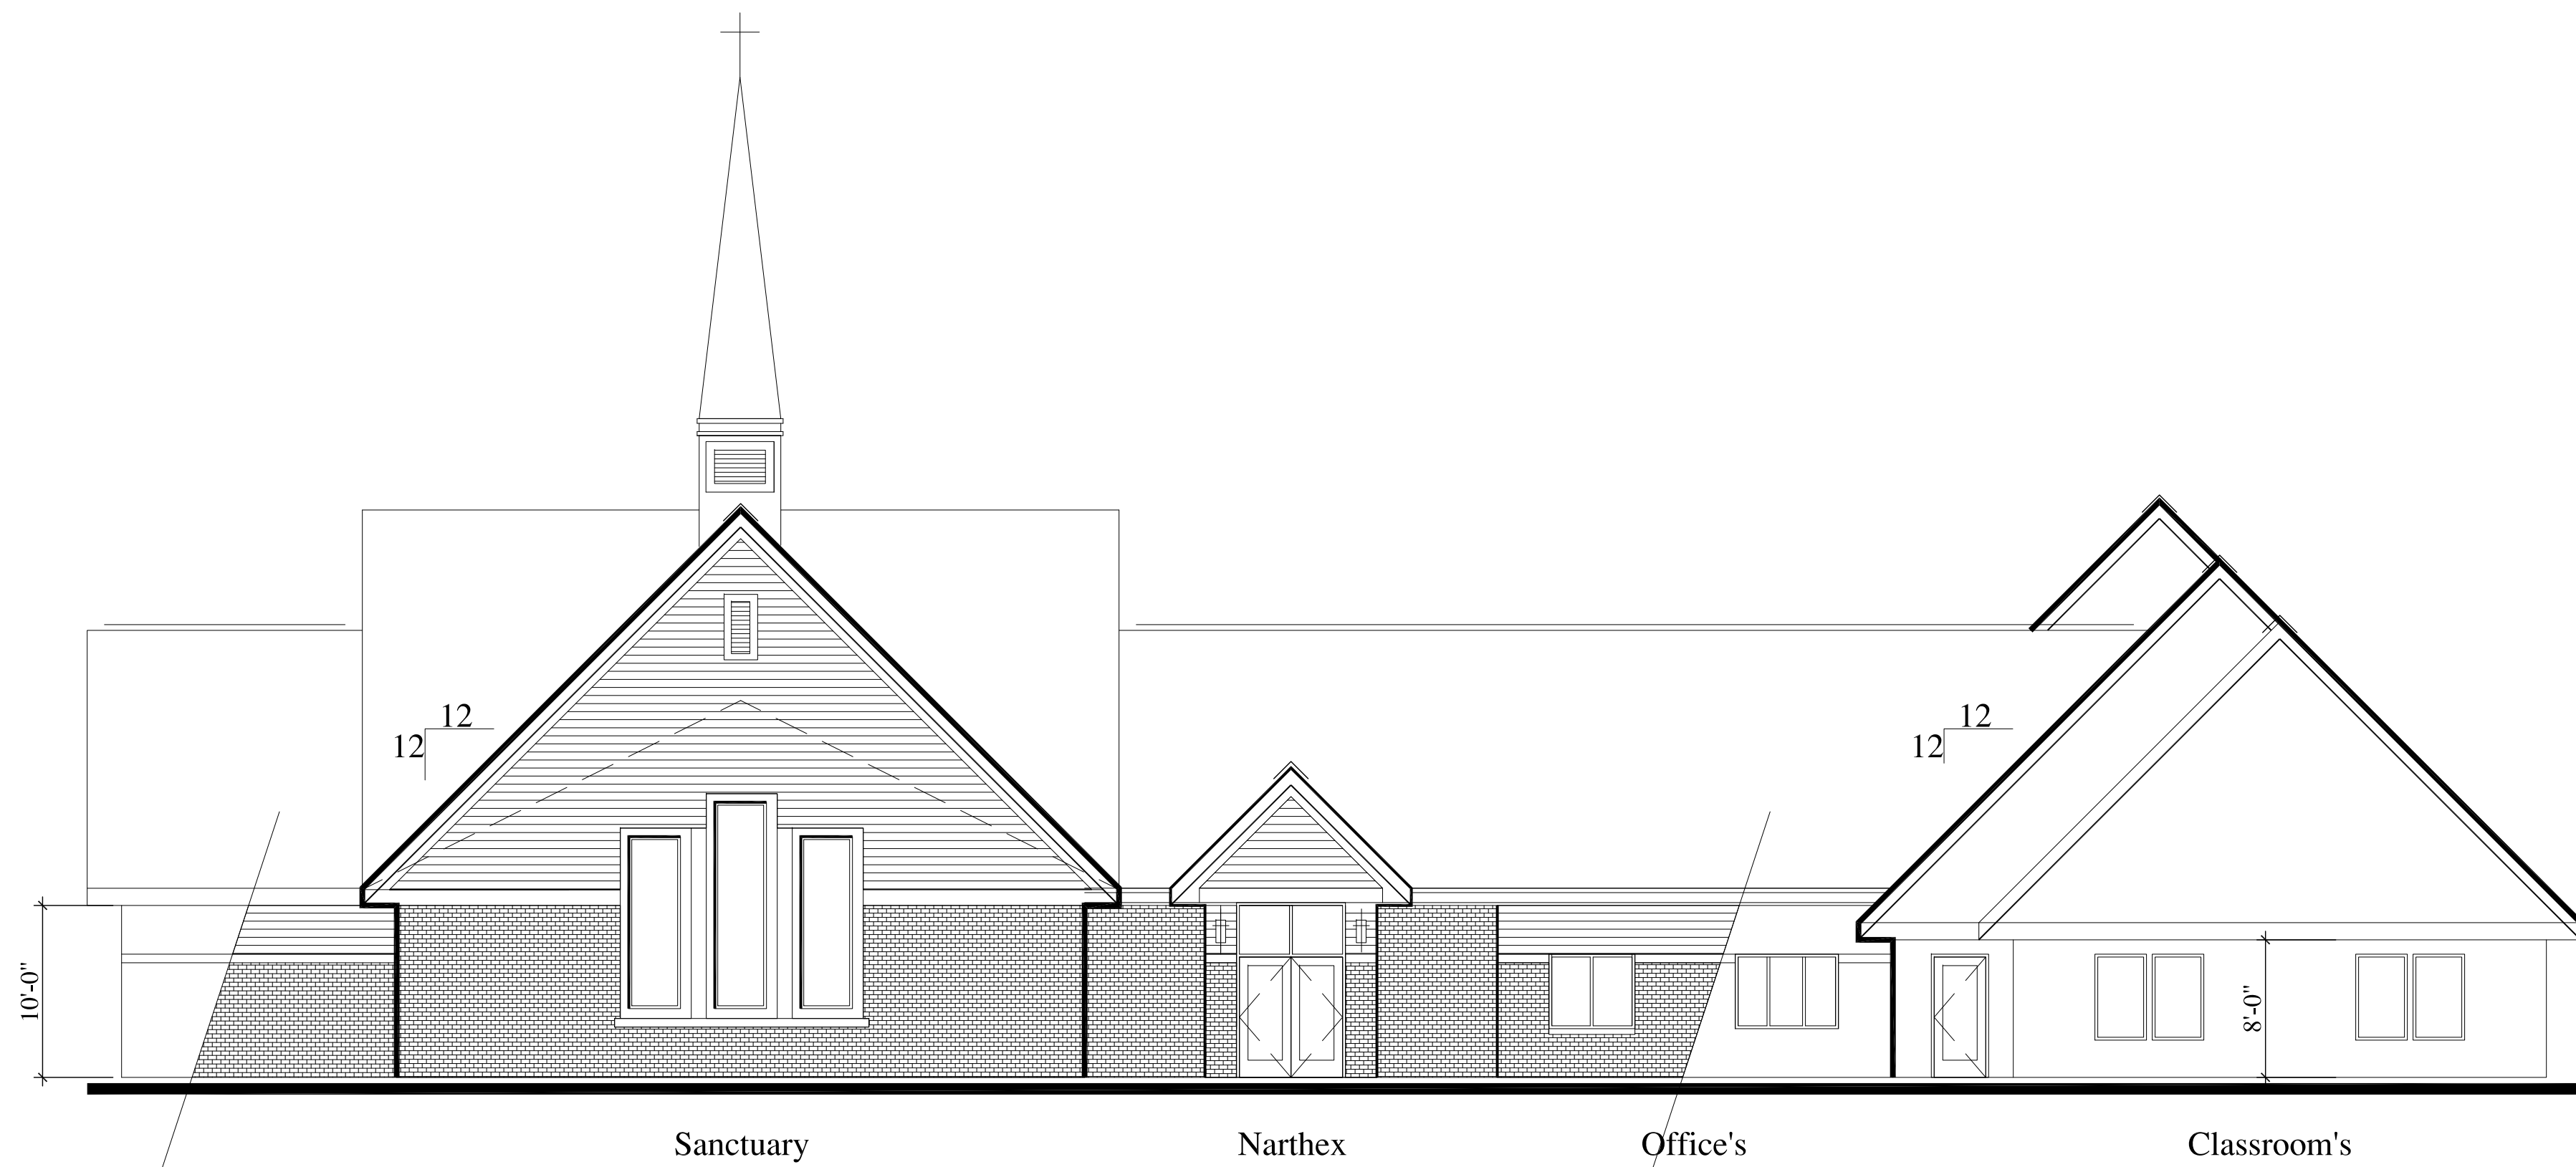


Concept - New Building
North Elevation
Scale: 1/8" = 1'-0"

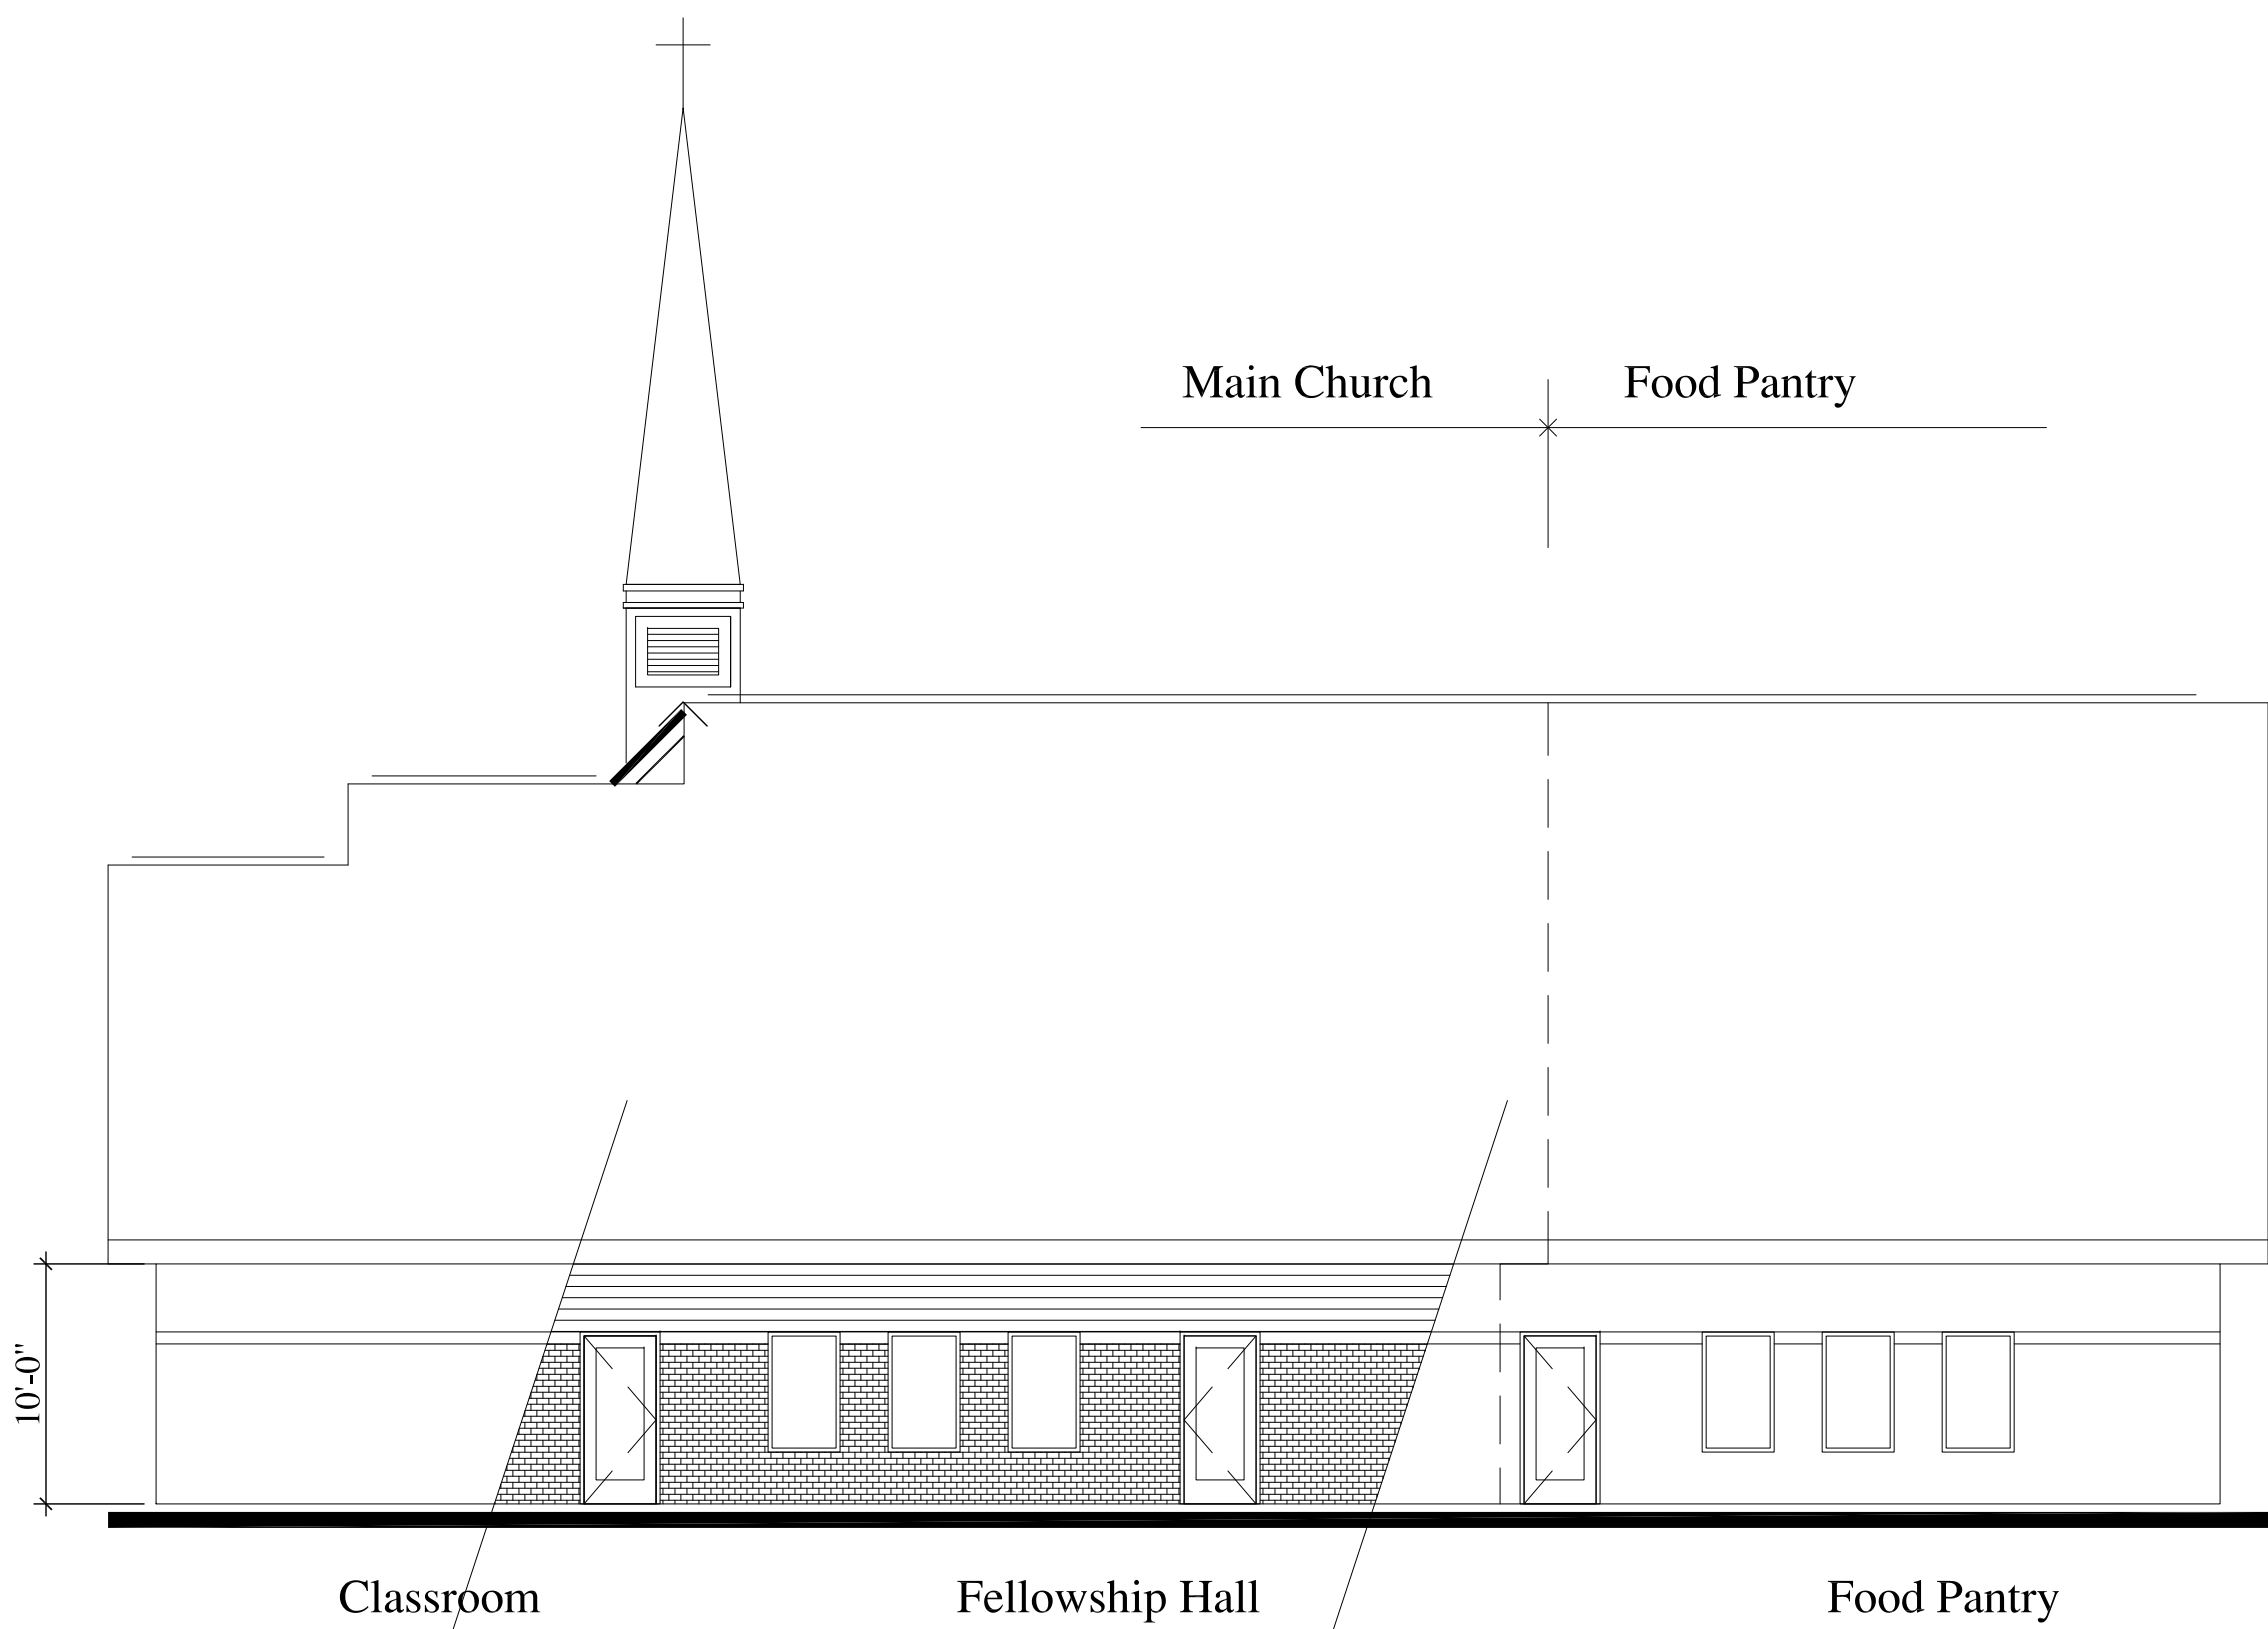

Concept - New Building
East Elevation
Scale: 1/8" = 1'-0"

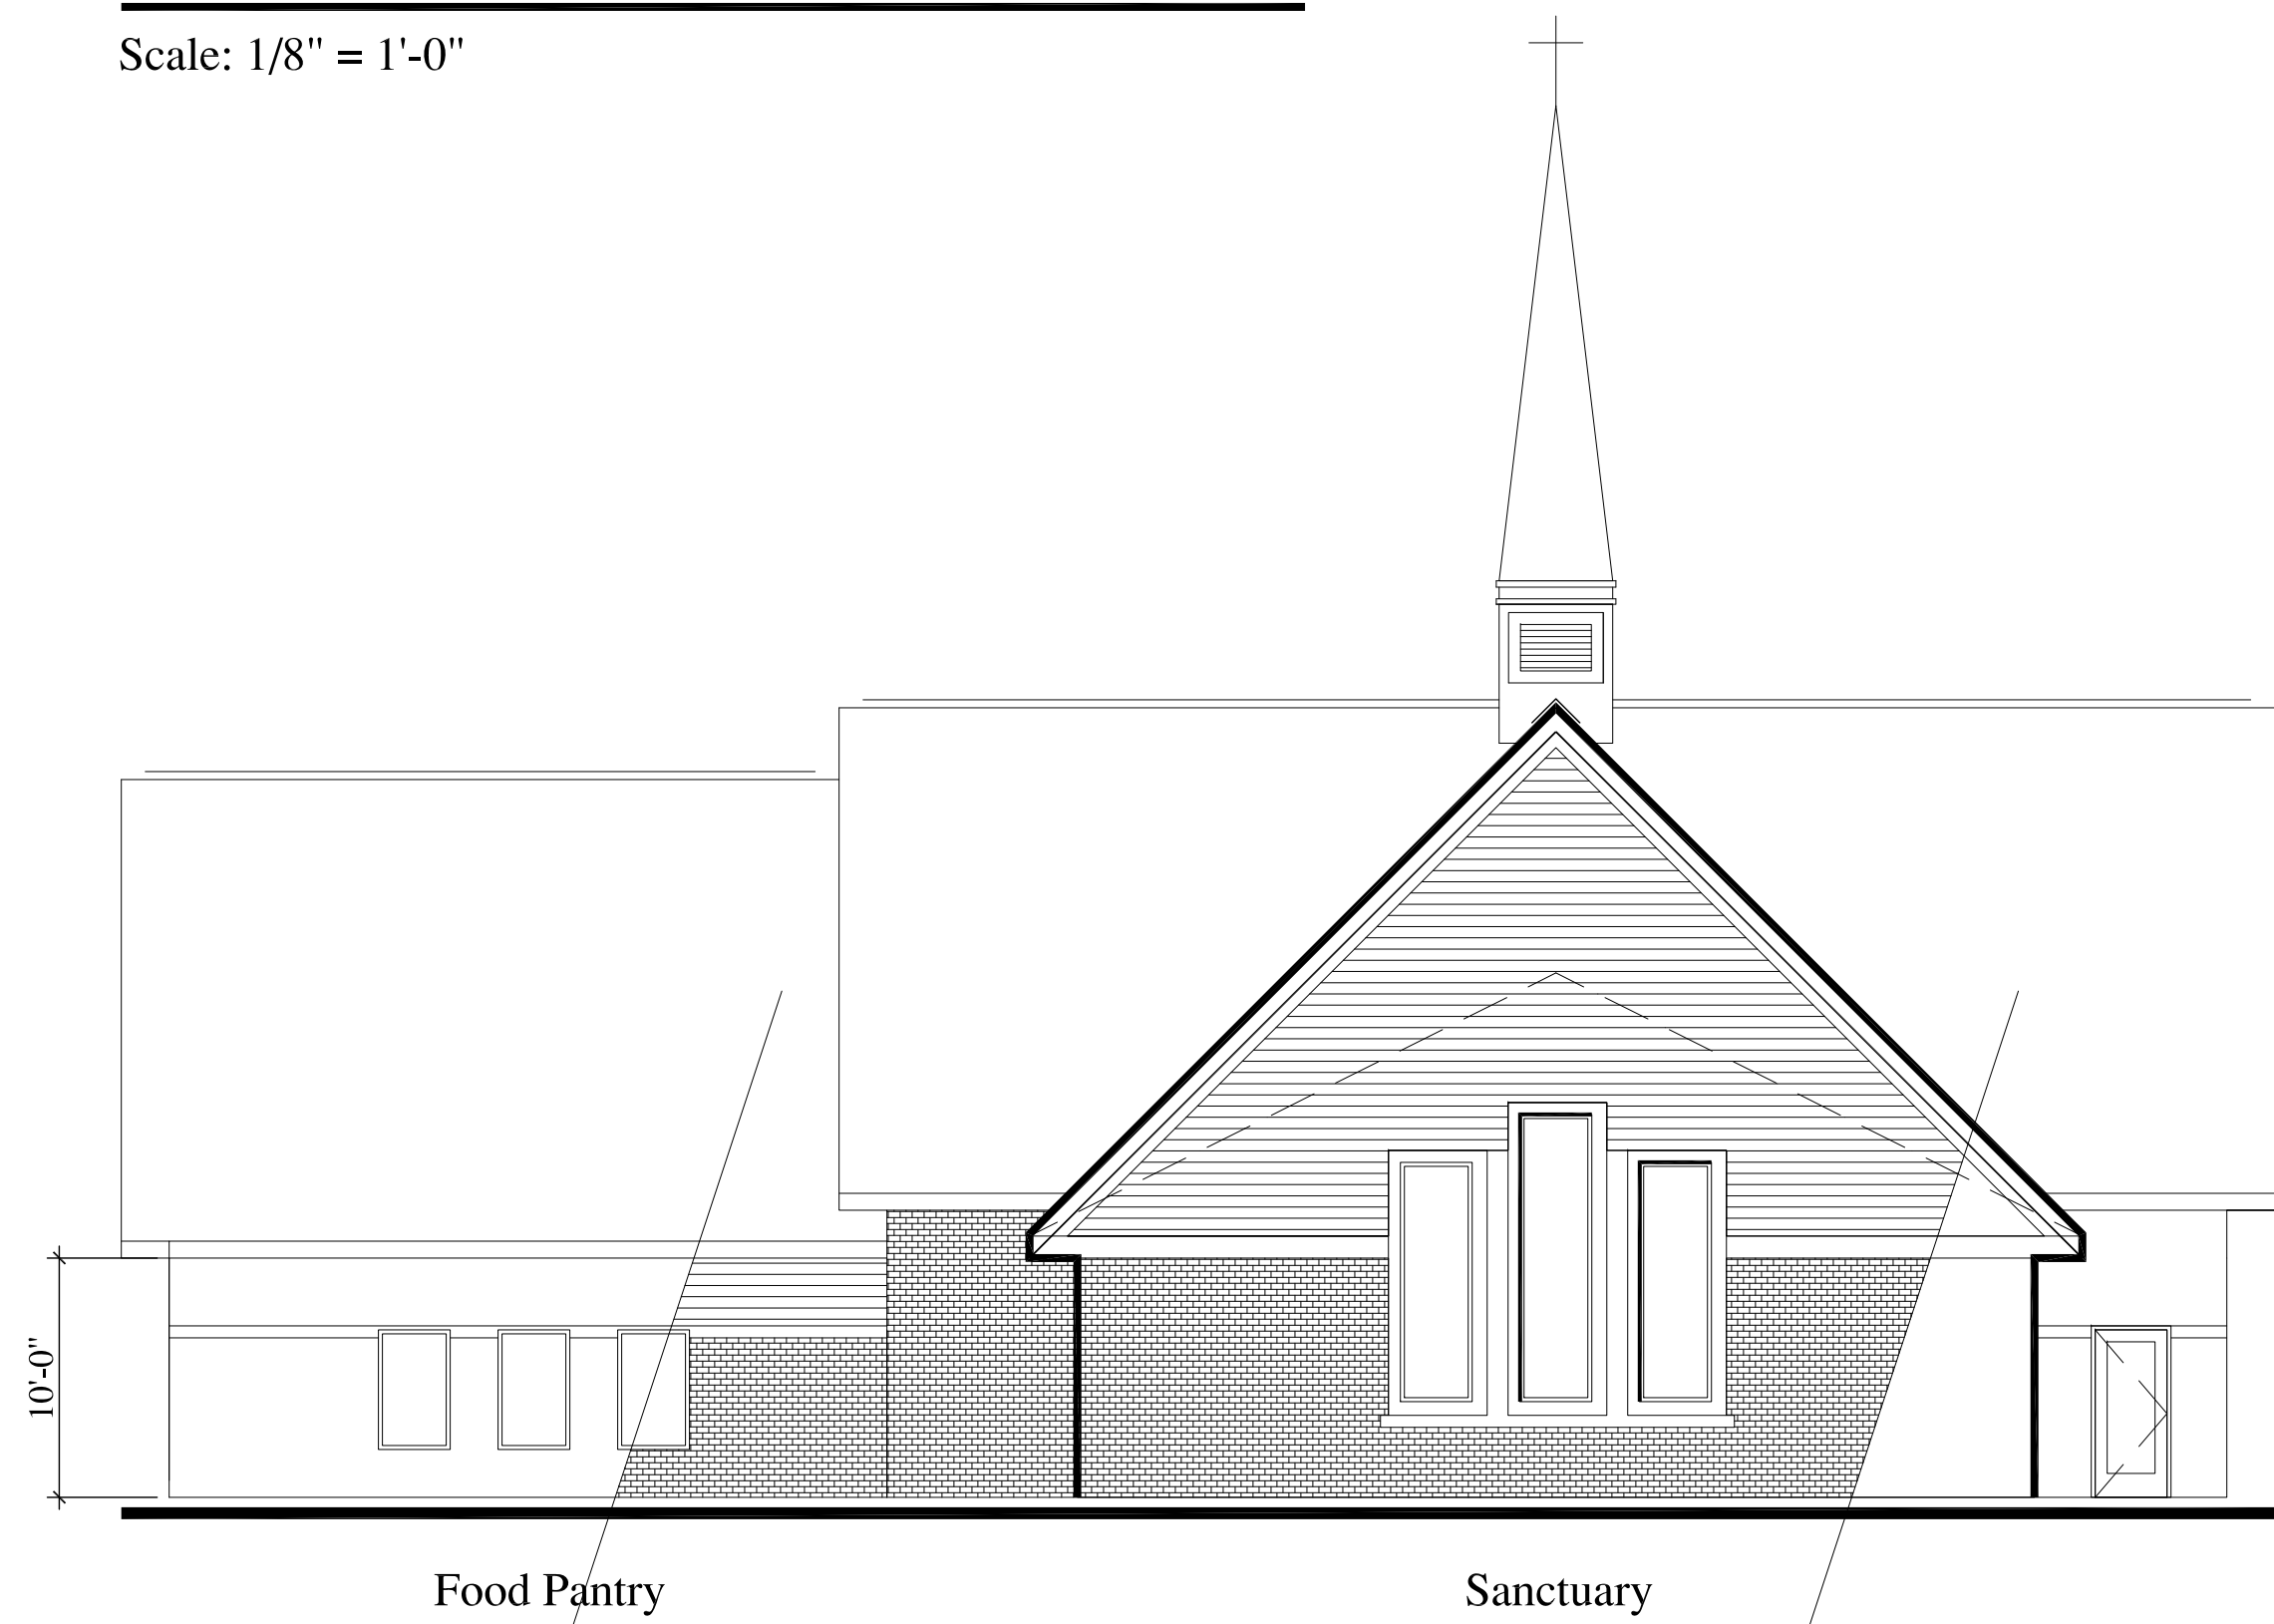


West Elevation
Scale: 1/8" = 1'-0"

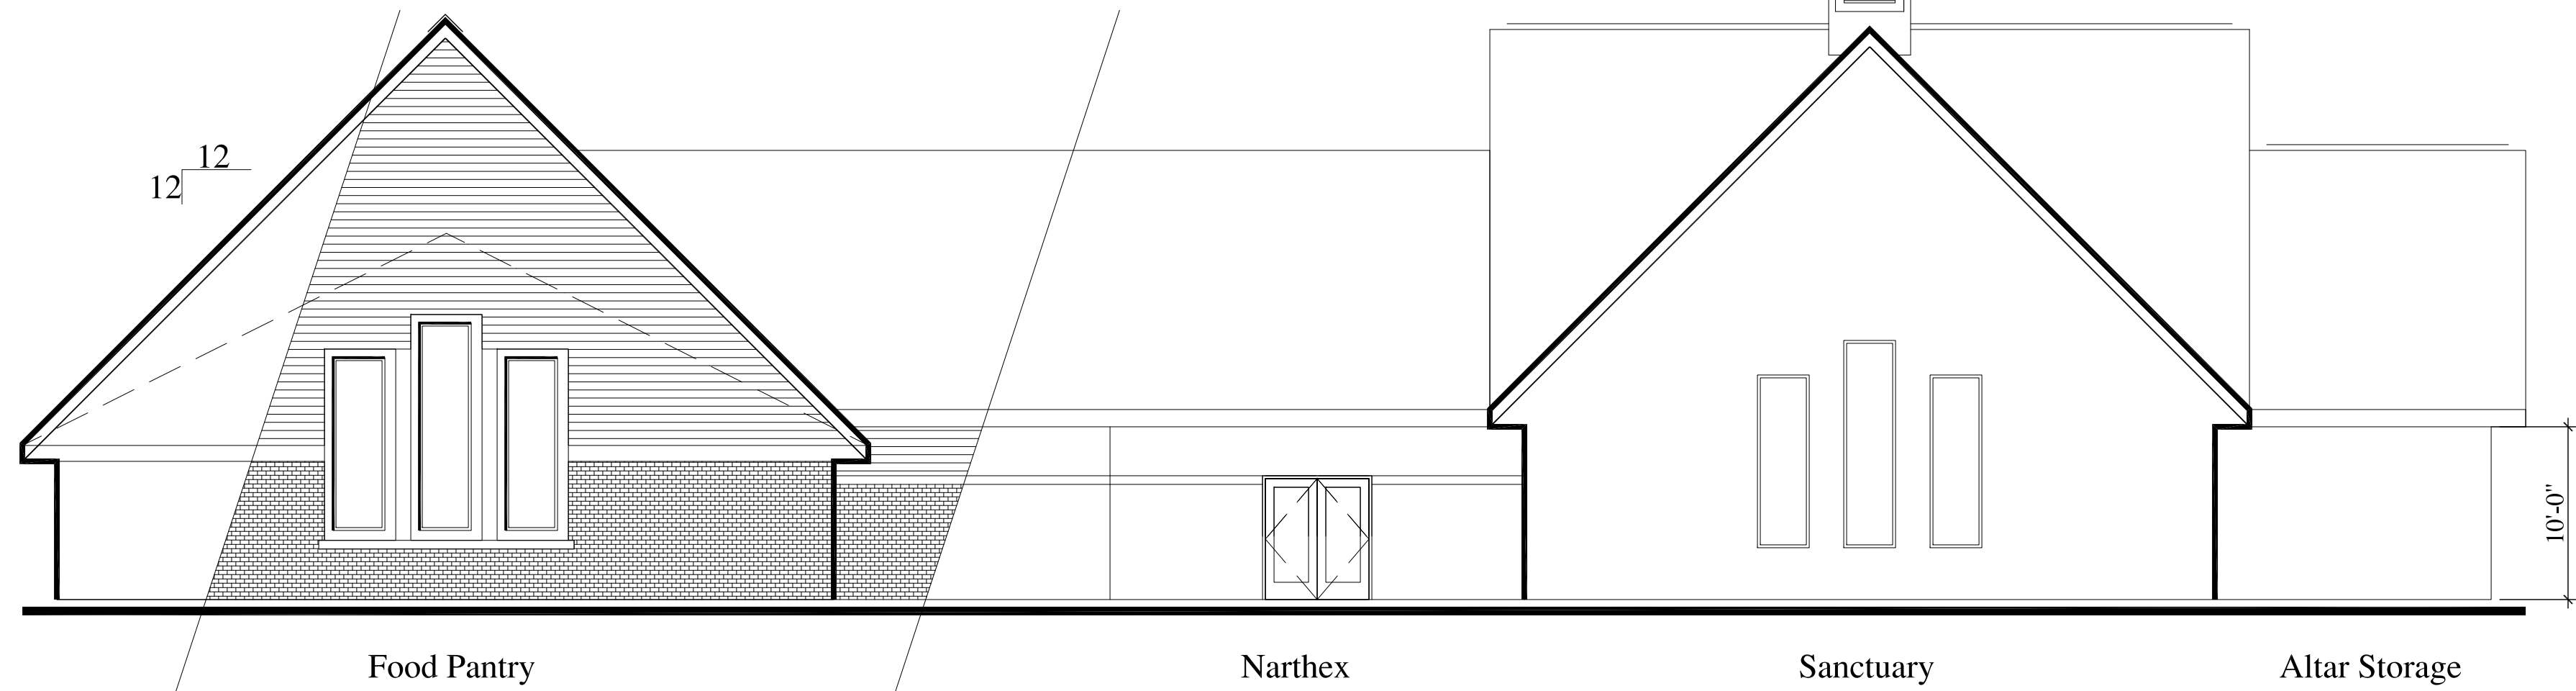

Concept - New Building
South Elevation
Scale: 1/8" = 1'-0"
0 4 8 16 Feet

Cross Road

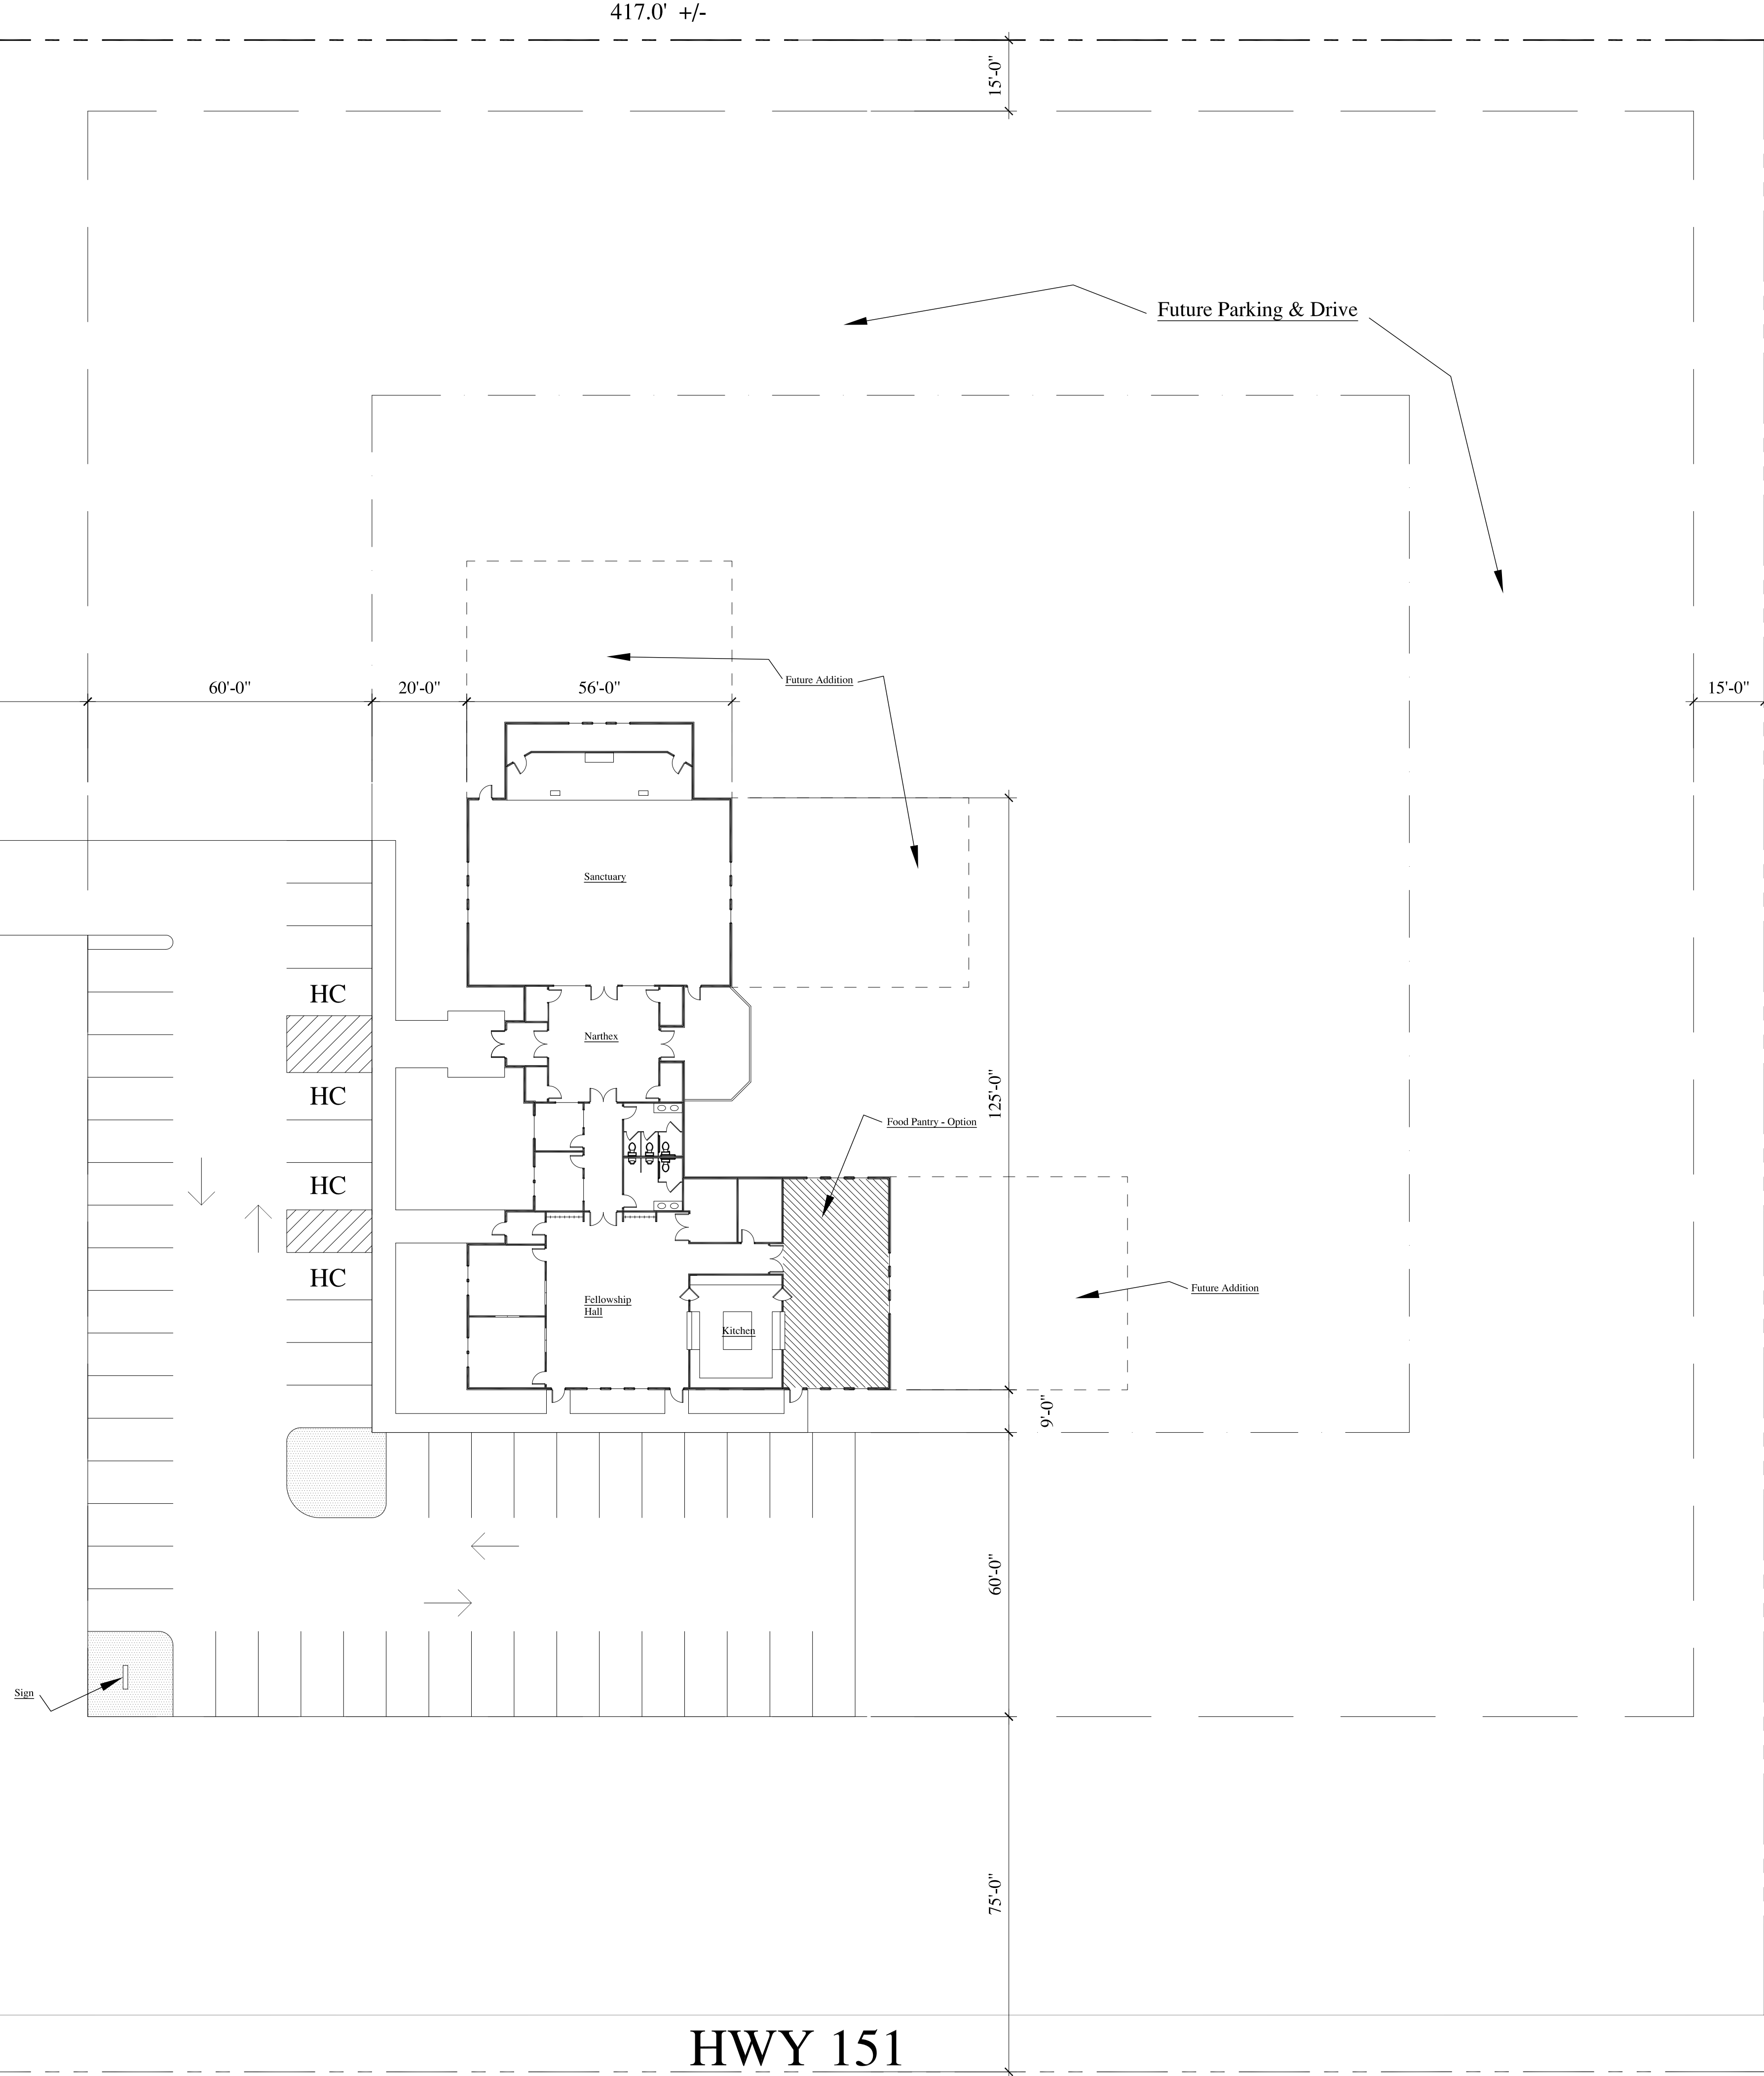

Concept
Site Plan

Scale: 1" = 20'-0"

0 10 20 40 Feet



PRELIMINARY

Concept Building Site

St. Paul's UCC Church

HWY 151



253 North Hickory Street
Fond du Lac, Wisconsin
(920) 921-7830

TOM W. MEIKLEJOHN, III AIA

A R C H I T E C T

79 East Division Street


Fond du Lac, Wisconsin

p (920) 923-3163

02.18.2018
Preliminary

2018.03

New Site &
New Building
Concept

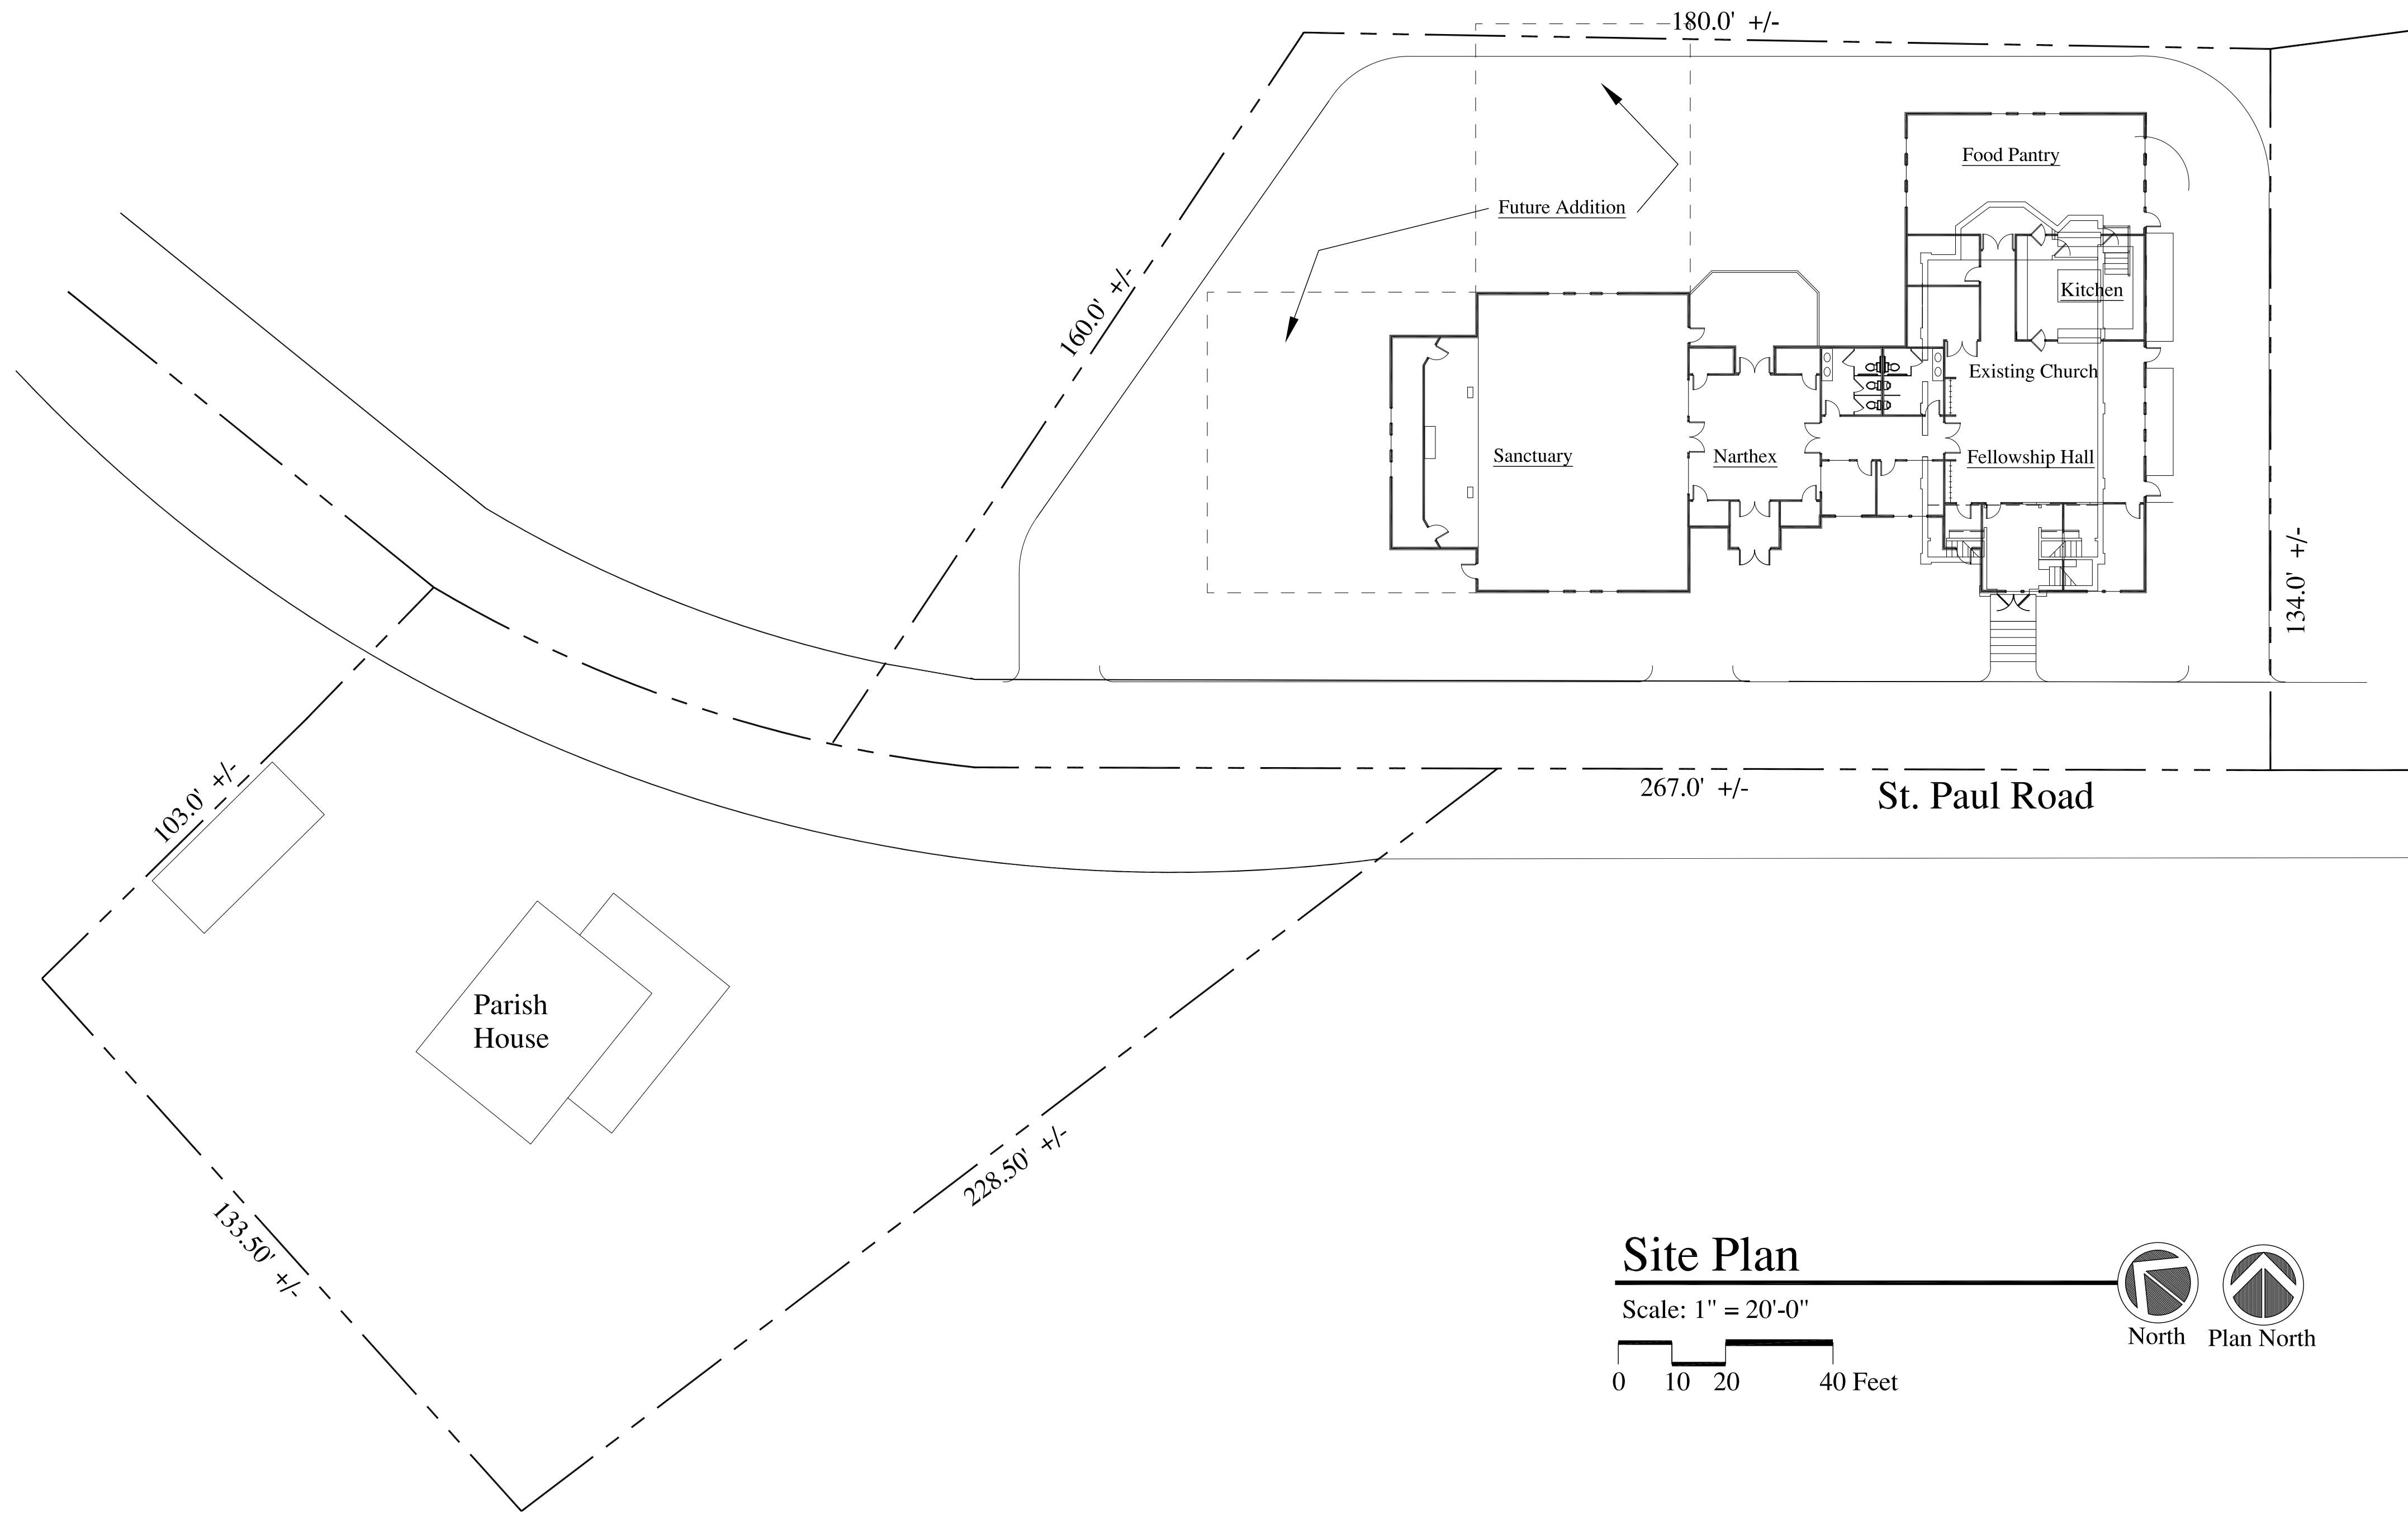

Site Plan

Scale: 1" = 20'-0"

0 10 20 40 Feet



North




Plan North

PRELIMINARY

Building Addition For :

St. Paul's UCC Church

N10362 St. Paul Road
Matlone, WI 53049

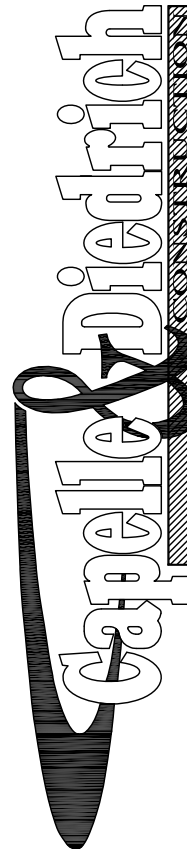

253 North Hickory Street
Fond du Lac, Wisconsin
(920) 921-7830

TOM W. MEIKLEJOHN, III AIA

A R C H I T E C T

79 East Division Street
Fond du Lac, Wisconsin

p (920) 923-3163

02.18.2018

Preliminary

2018.03

Existing Site
New Building
Concept Over-Lay